PROJECT REFERENCE NO.	SHEET NO.
U-5724	UO-6

UTILITIES BY OTHERS

NOTE:
ALL PROPOSED UTILITY WORK SHOWN ON THIS SHEET WILL BE DONE BY OTHERS. NO PAYMENT WILL BE MADE TO THE CONTRACTOR FOR PROPOSED UTILITY WORK SHOWN ON THIS SHEET.

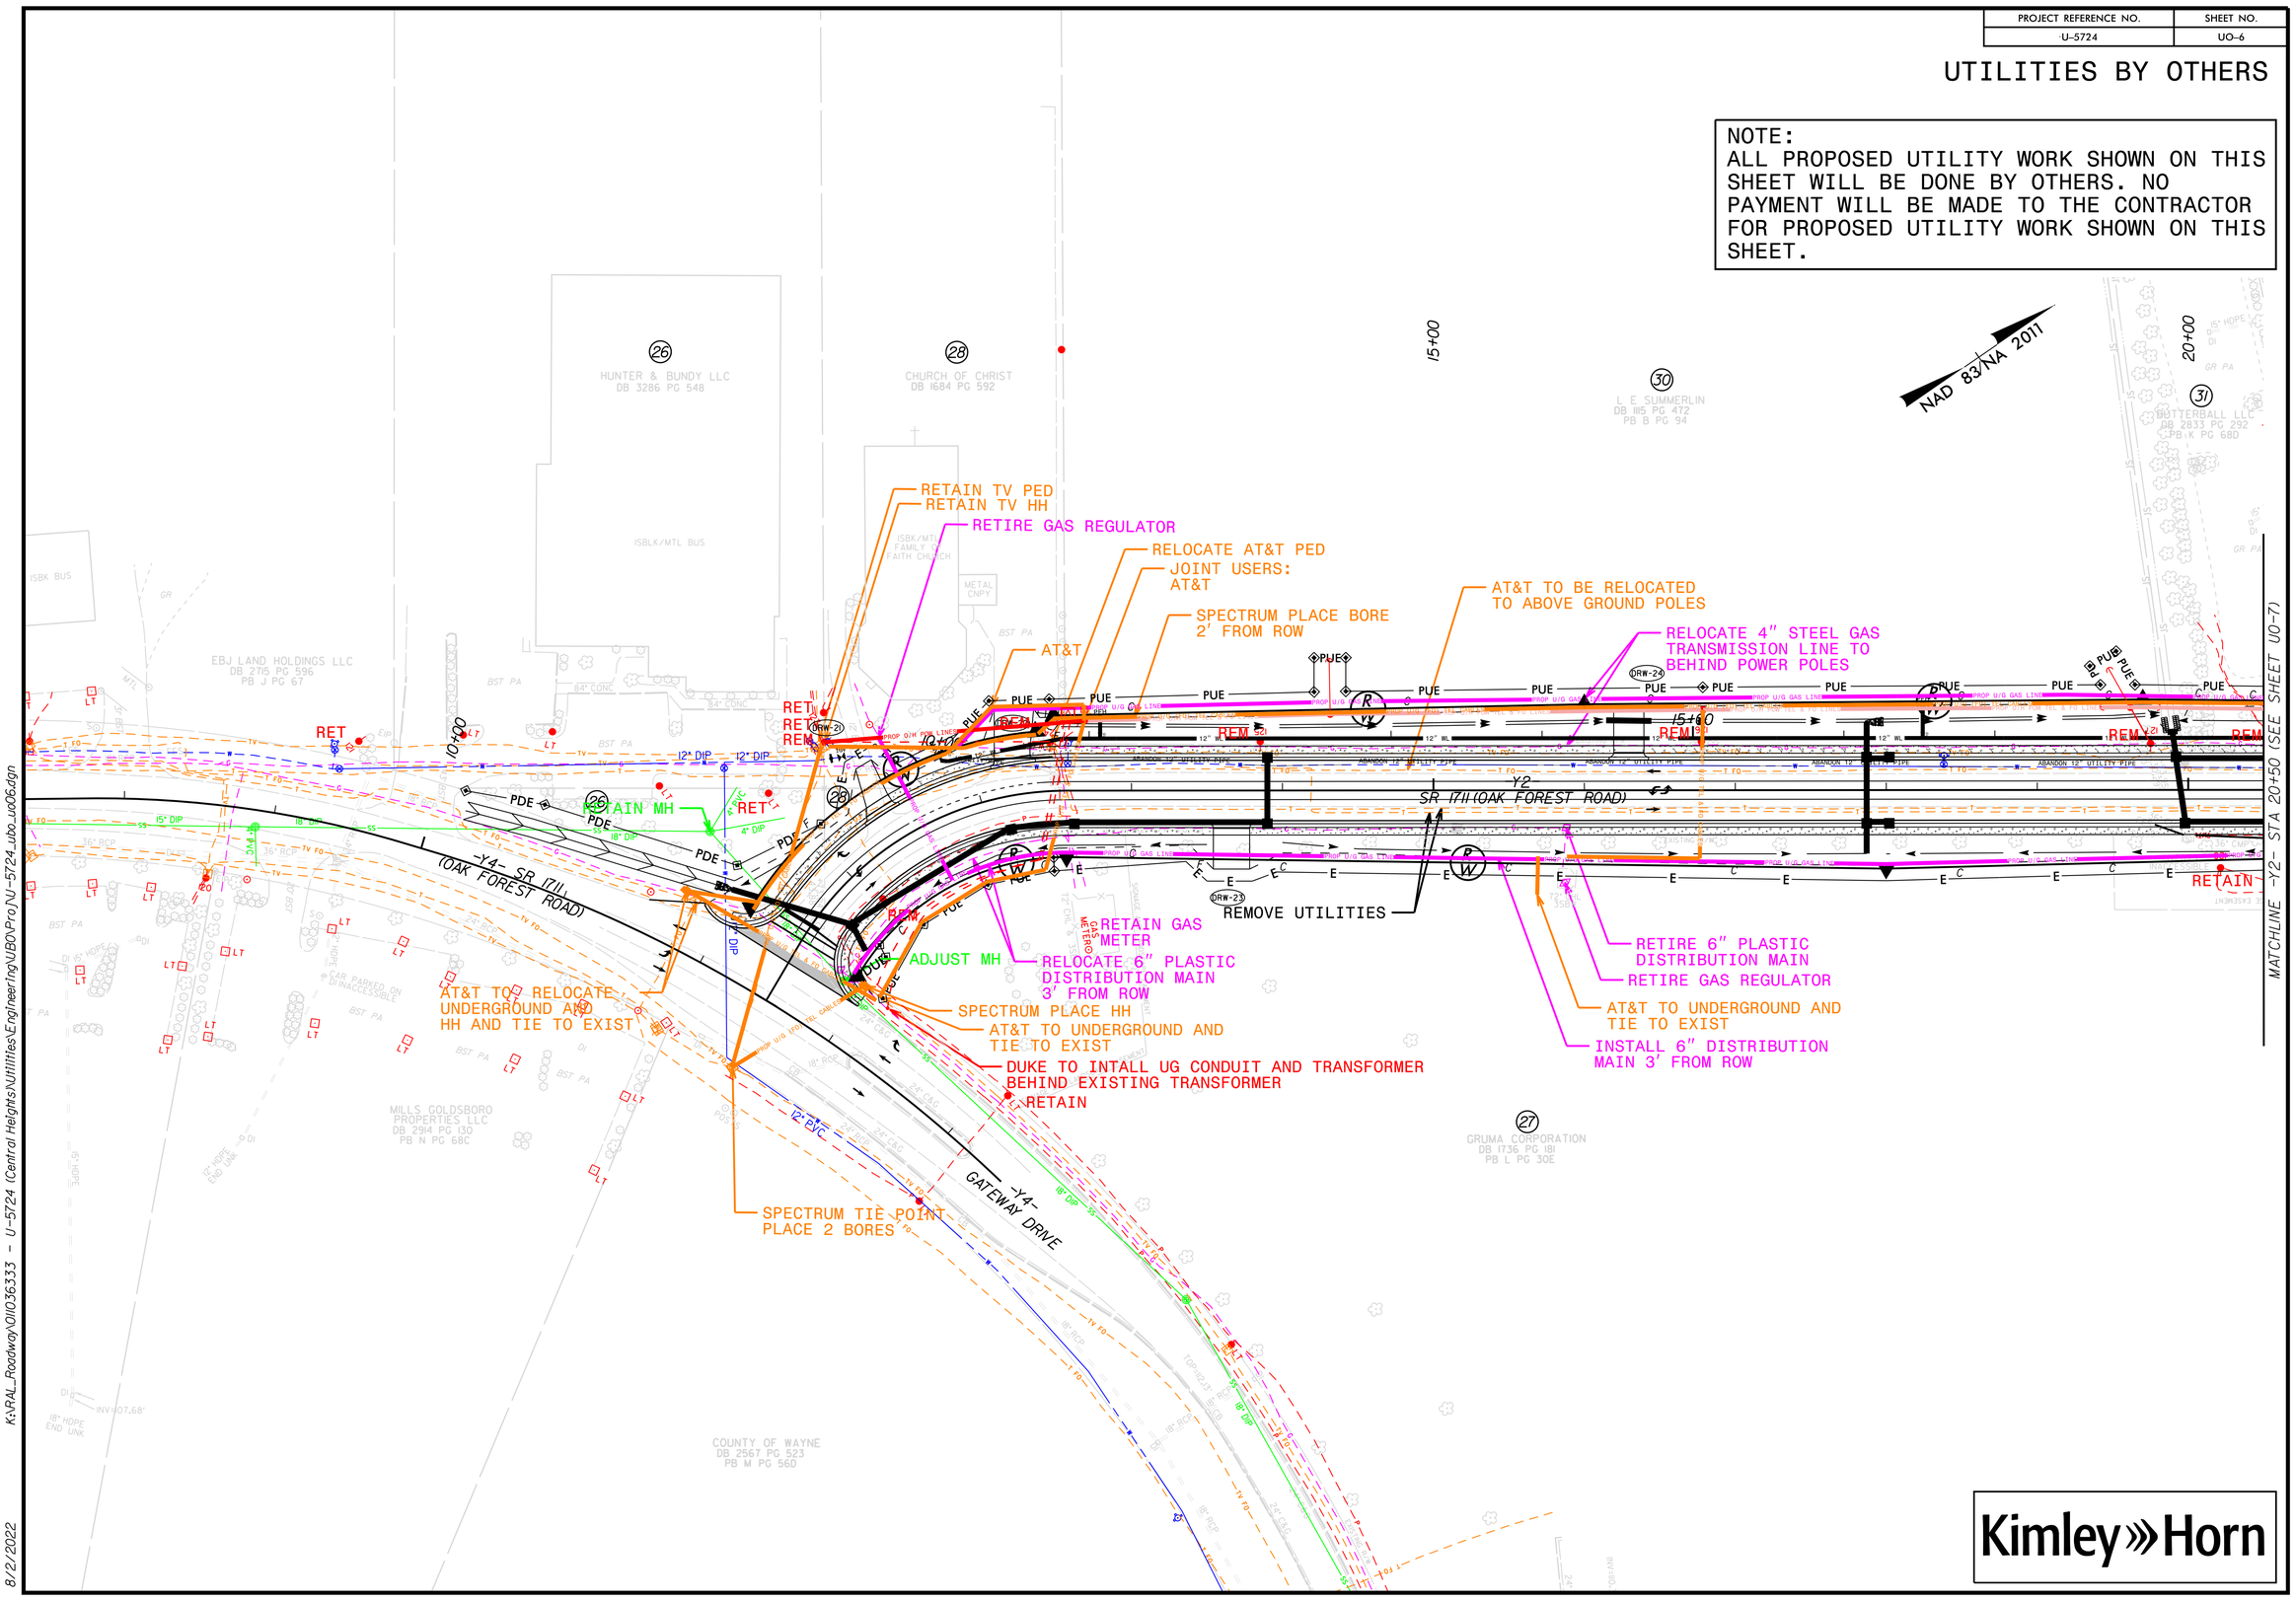

K:\RAL_Roadway\011036333 - U-5724 (Central Heights)\Utilities\Engineering\UBO\Proj\U-5724_ubo_uo06.dgn

8/2/2022