TIP PROJECT: U-5724

CONTRACT: C204540

REVISIONS

9/9/2022 $FILE1$

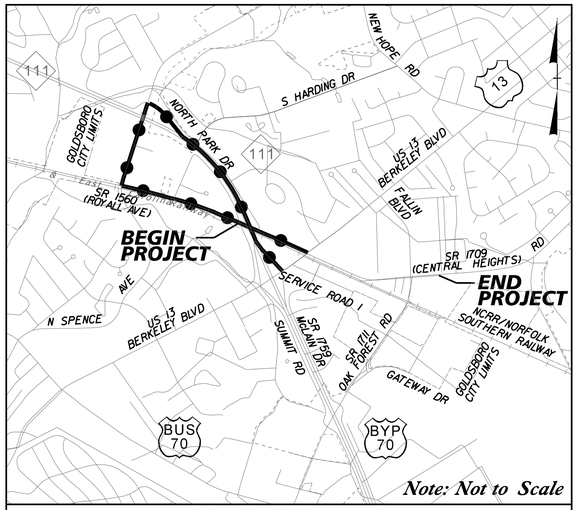

VICINITY MAP

DETOUR ROUTE

(SEE TRANSPORTATION MANAGEMENT PLANS FOR ADDITIONAL DETOUR ROUTES)

STATE OF NORTH CAROLINA
DIVISION OF HIGHWAYS

WAYNE COUNTY

STATE	STATE PROJECT REFERENCE NO.	SHEET NO.	TOTAL SHEETS
N.C.	U-5724	1	

STATE PROJ. NO.	F. A. PROJ. NO.	DESCRIPTION
54016.1.2		PE
54016.2.1		R/W
54016.2.1		UTL
54016.3.1		CONST

DOCUMENT NOT CONSIDERED FINAL UNLESS ALL SIGNATURES COMPLETED

LOCATION: ***US 13 (BERKELEY BOULEVARD) – REALIGNMENT OF SR 1709 (CENTRAL HEIGHTS ROAD) AT BERKELEY BOULEVARD***

TYPE OF WORK: ***GRADING, DRAINAGE, PAVING, CULVERT, AND SIGNALS***

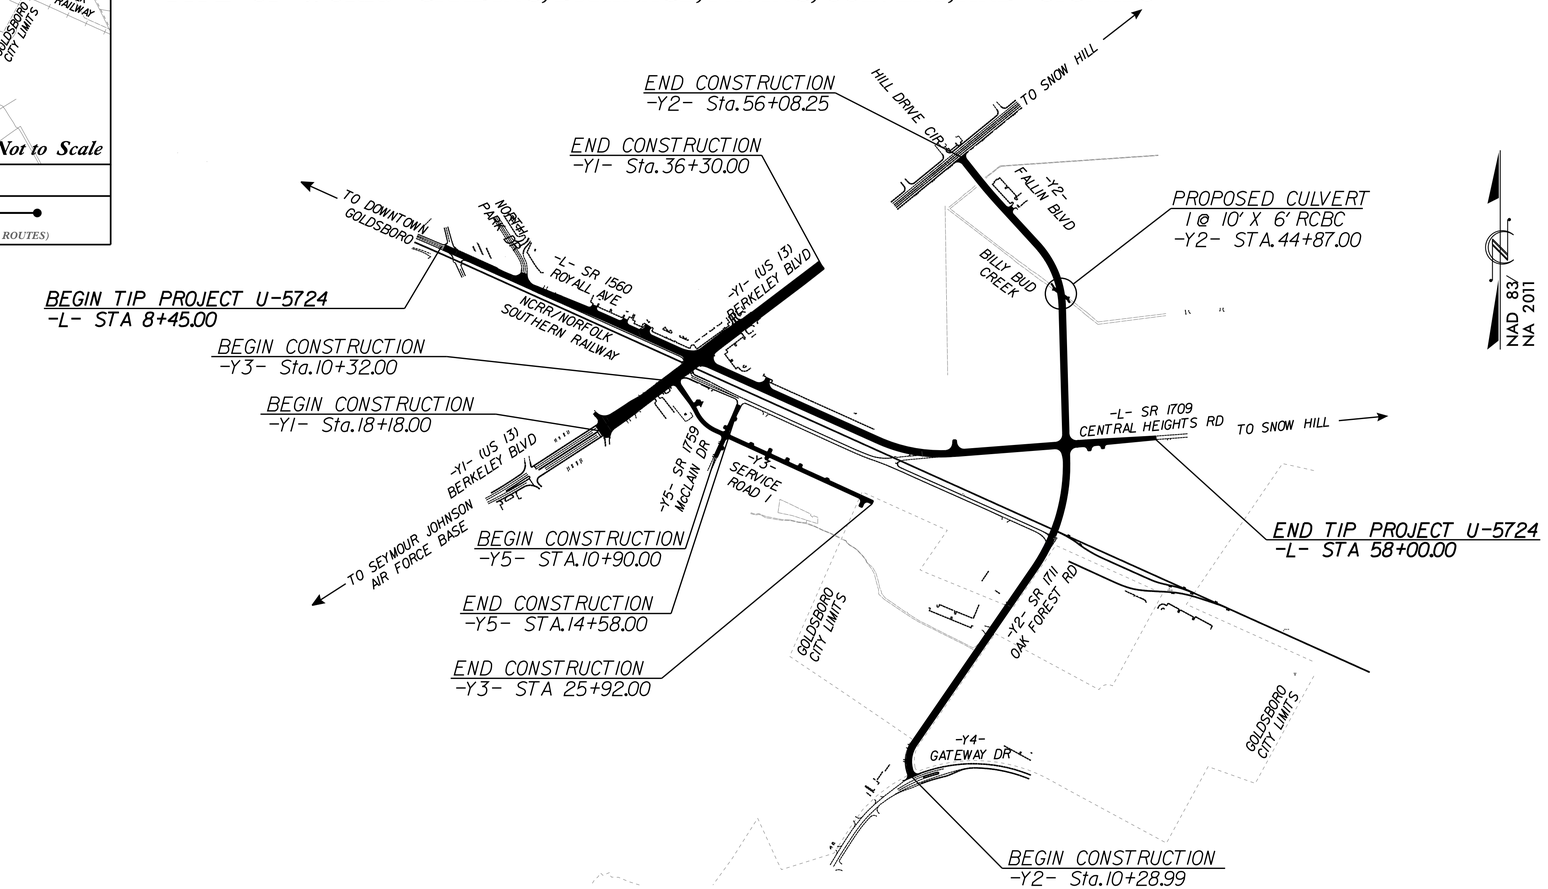

STRUCTURES

DESIGN DATA

AADT 2020	=	10,000
AADT 2040	=	12,300
K	=	9%
D	=	55%
T	=	3%*
V	=	50 MPH

CLASSIFICATION:
URBAN COLLECTOR

* 1% TTST 2% DUAL

SUB-REGIONAL TIER

PROJECT LENGTH

LENGTH ROADWAY TIP PROJECT U-5724 = 0.938 MILES

TOTAL LENGTH TIP PROJECT U-5724 = 0.938 MILES

PLANS PREPARED FOR THE NCDOT BY:

Kimley»Horn ©2018

NC LICENSE #F-0102
P.O. BOX 13305
RALEIGH, NORTH CAROLINA 27636
PHONE: (919) 677-2000

2018 STANDARD SPECIFICATIONS

LETTING DATE:
NOVEMBER 15, 2022

DIVISION OF HIGHWAYS
STATE OF NORTH CAROLINA

DEPARTMENT OF TRANSPORTATION • STATE OF NORTH CAROLINA •