DocuSign Envelope ID: E2078E1A-9EDC-4495-9637-9FF8763ACEBD

| PROJ. REFERENCE NO. | SHEET NO. |
|---|---|
| B-5652 | TMP-9 |

HDR Engineering, Inc. of the Carolinas
555 Fayetteville St, Suite 900 Raleigh, N.C. 27601
N.C.B.E.L.S. License Number: F-0116

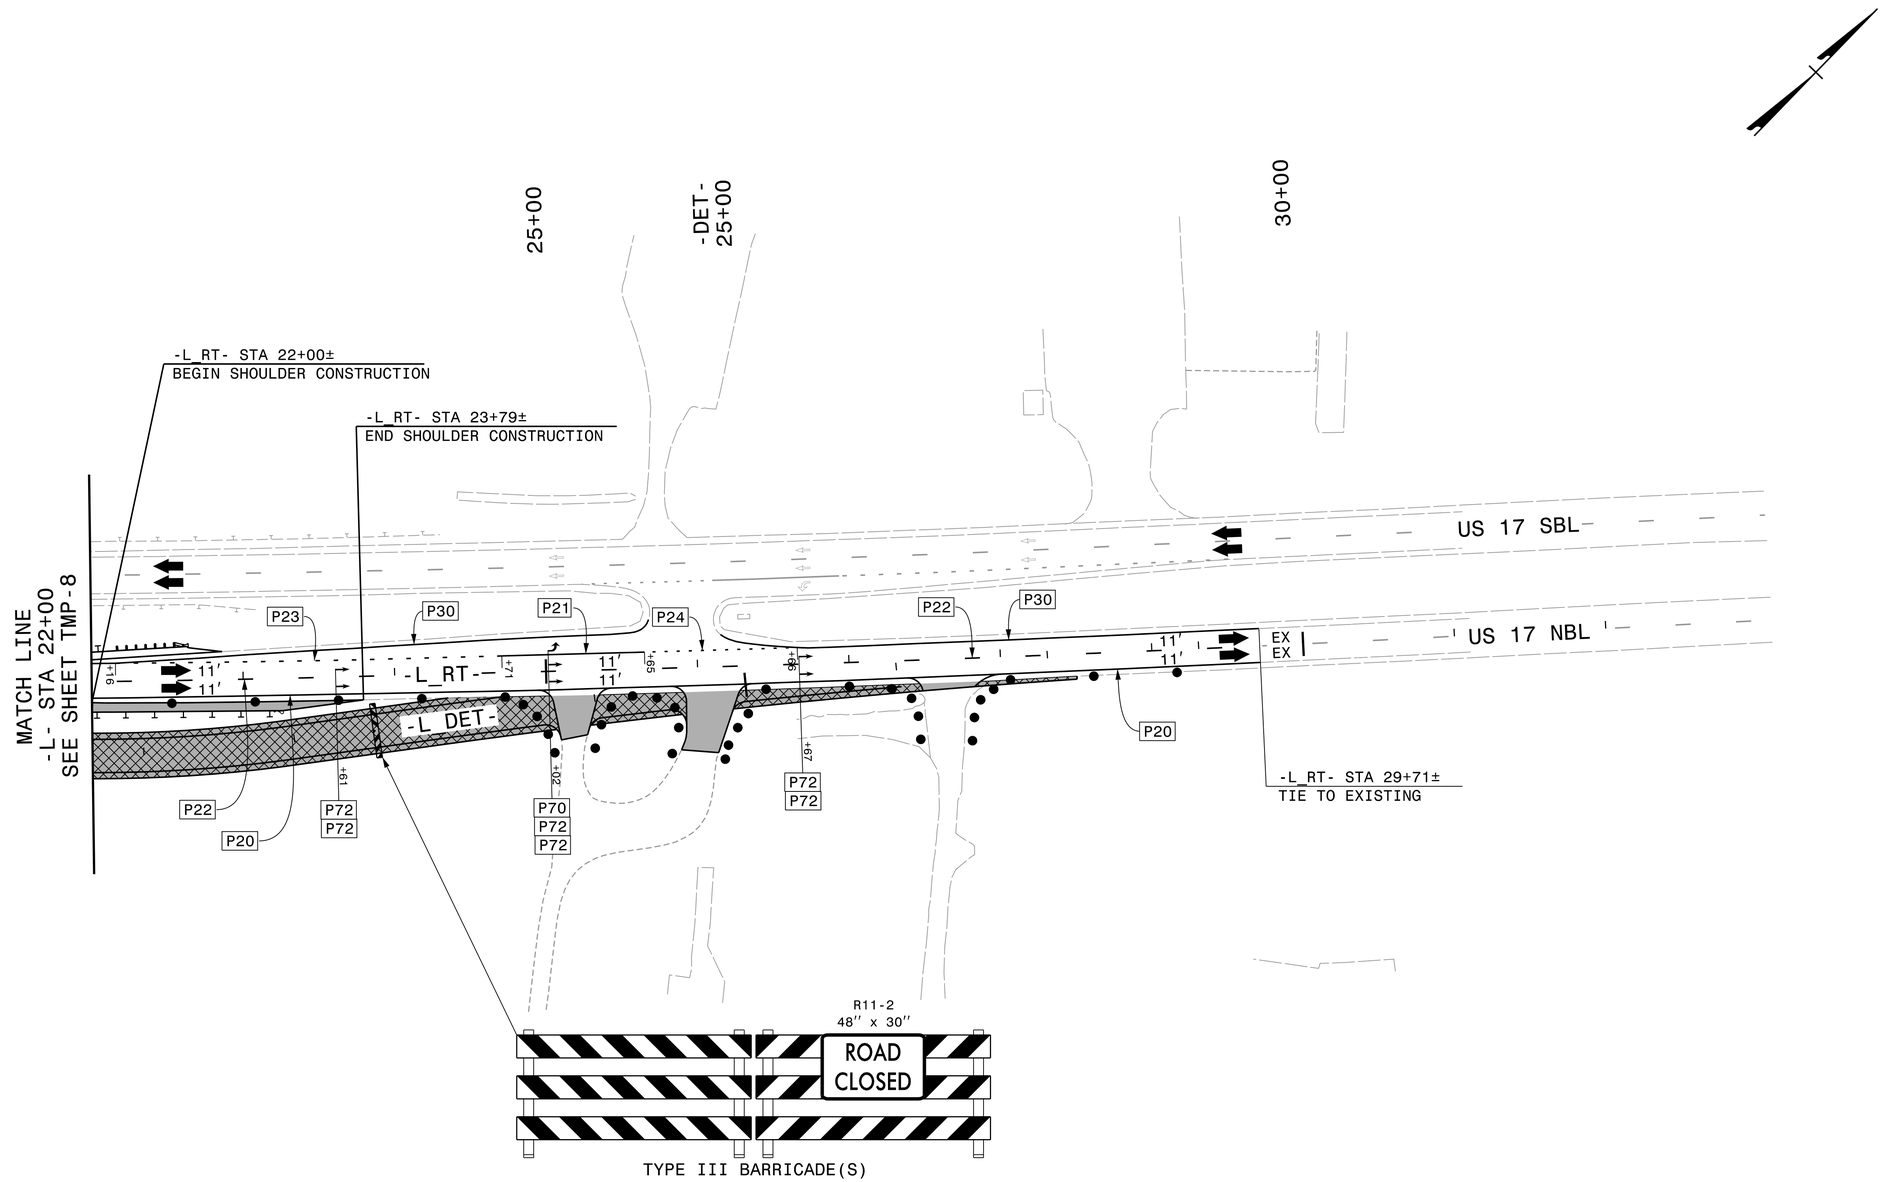


APPROVED: Michael T. Rzepka

DATE: 9/14/2022

SEAL

NORTH CAROLINA PROFESSIONAL SEAL 15876 ENGINEER MICHAEL T. RZEPKA

**DOCUMENT NOT CONSIDERED FINAL UNLESS ALL SIGNATURES COMPLETED**

DIVISION OF HIGHWAYS · STATE OF NORTH CAROLINA · DEPARTMENT OF TRANSPORTATION · WORK ZONE TRAFFIC CONTROL

PHASE 3
DETAIL

REVISIONS

PLOT DRIVER: NCDOT_pdf_color_eng_50.plt PENTABLE: NCDOT_tcp.tbl
USER: CHARNDEN DATE: 9/14/2022 TIME: 10:38:18 AM
FILE: pw:\\pwhdr-useas01:HDR_US_East_01\Documents\5705\10127505\6.0_CAD_BIM\6.2_WIP\Division 03\B-5652\Traffic\TrafficControl\TCP\b5652_tmp_09_dtl02.dgn