DocuSign Envelope ID: 814633A5-9135-4BA0-A1BD-E19BA1DD34D6

9/14/2022 8:05:55 AM P:\Raleigh\Projects\2018\Division 3 (SEA)\B-5652 (Onslow 33 US17 NBL over Wolf Swamp)\Structures\Drawings\Final\401_B5652_SMU_S_660033.dgn

NOTES:

FOR SECITON A-A, SEE "TYPICAL SECITON" SHEET.

FOR LOCATIONS OF INTERMEDIATE DIAPHRAGMS SEE "FRAMING PLAN" SHEET.

FOR POUR SEQUENCE AND LOCATION OF TRANSVERSE CONSTRUCTION JOINTS, SEE "BILL OF MATERIAL" SHEET.

SEE "CONCRETE BARRIER RAIL" SHEETS FOR ADDITIONAL REINFORCING STEEL IN SLAB AND BARRIER RAIL.

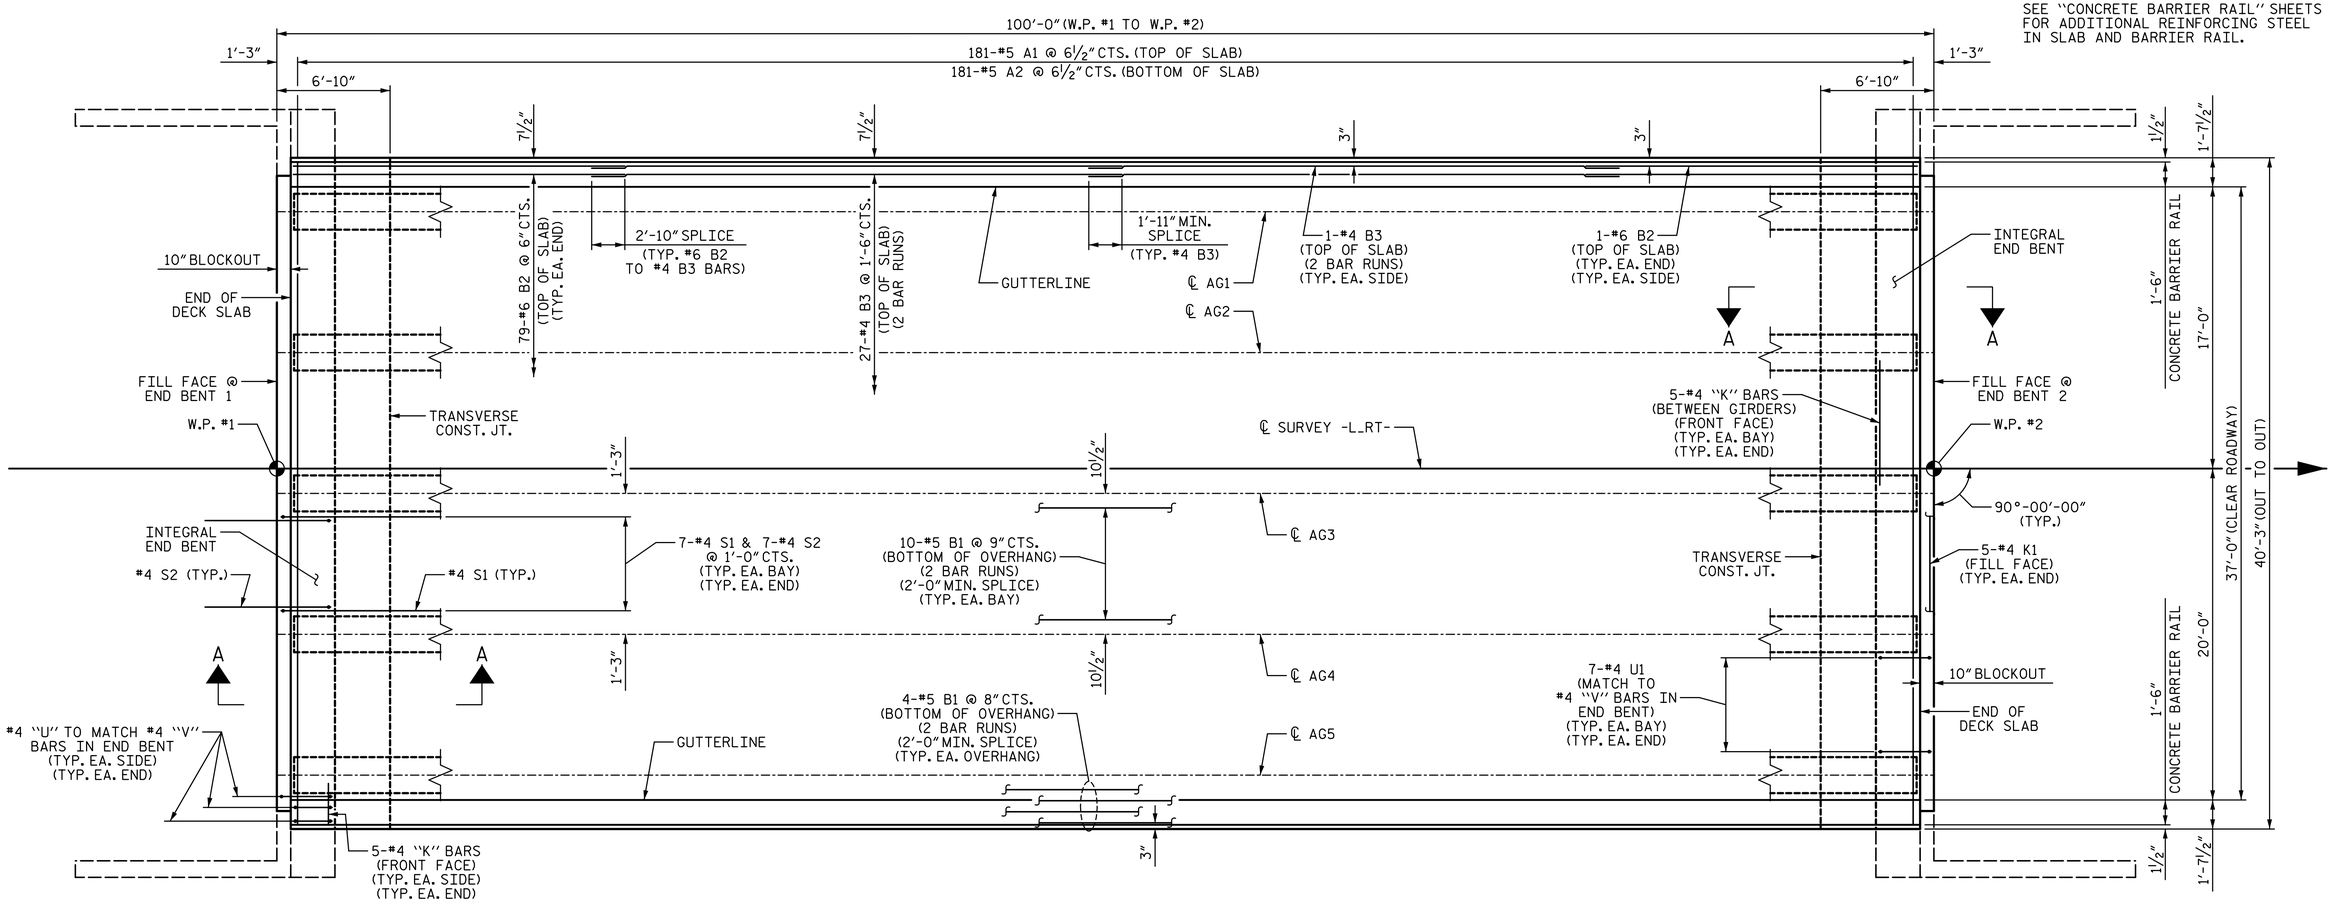

PLAN OF SPAN A

PROJECT NO. B-5652

ONSLOW COUNTY

STATION: 20+64.00 -L_RT-

STATE OF NORTH CAROLINA
DEPARTMENT OF TRANSPORTATION
RALEIGH

SUPERSTRUCTURE

PLAN OF SPAN A

WGI
5640 Dillard Drive, Suite 200
Cary, NC 27518

LICENSURE NO. C-4434

NORTH CAROLINA PROFESSIONAL SEAL 18056 ENGINEER JOHN A. BATTS

9/14/2022 | 5:22 AM PDT

DOCUMENT NOT CONSIDERED FINAL UNLESS ALL SIGNATURES COMPLETED

DRAWN BY:	T. BANKOVICH	DATE:	5-22
CHECKED BY:	J.A. BATTS	DATE:	5-22
DESIGN ENGINEER OF RECORD:	J.A. BATTS	DATE:	5-22

REVISIONS					
NO.	BY:	DATE:	NO.	BY:	DATE:
1			3		
2			4		

SHEET NO. S-7

TOTAL SHEETS 26