DocuSign Envelope ID: 28D9E667-226F-44EF-B575-7BAFA6304396

PROJECT REFERENCE NO.	SHEET NO.
B-5644	2C-1

STATE OF
NORTH CAROLINA
DEPT. OF TRANSPORTATION
DIVISION OF HIGHWAYS
RALEIGH, N.C.

ROADWAY DETAIL DRAWING FOR
GUARDRAIL INSTALLATION

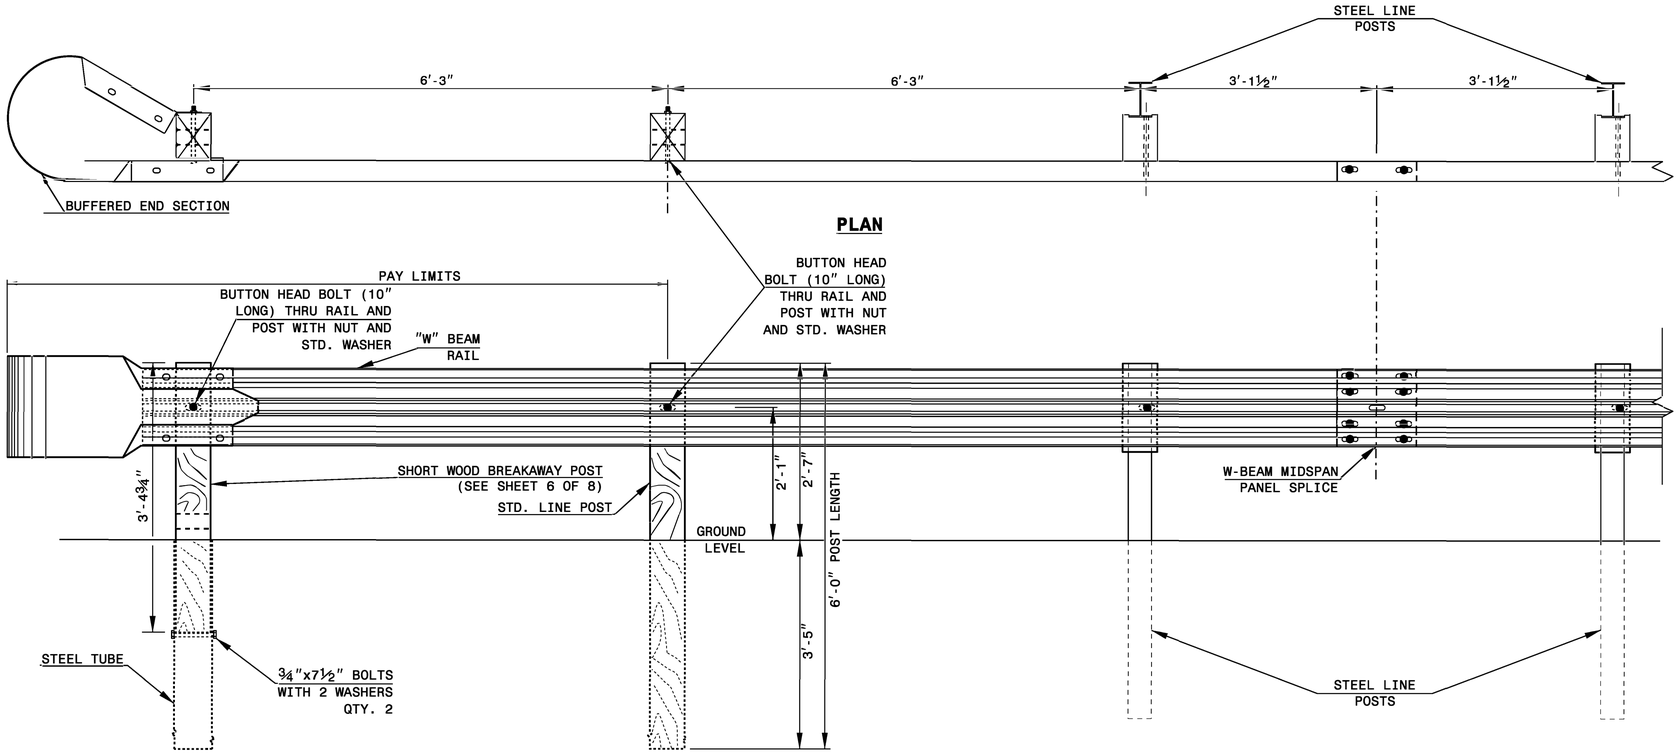

TRAILING END UNIT ASSEMBLY

A.T.-1 SYSTEM

SHEET OF

STATE OF
NORTH CAROLINA
DEPT. OF TRANSPORTATION
DIVISION OF HIGHWAYS
RALEIGH, N.C.

ROADWAY DETAIL DRAWING FOR
GUARDRAIL INSTALLATION

SHEET OF

DOCUMENT NOT CONSIDERED FINAL UNLESS ALL SIGNATURES COMPLETED

CONTRACTS STANDARDS AND DEVELOPMENT UNIT
Office 919-707-6950 FAX 919-250-4119

A.T.-1 SYSTEM

ORIGINAL BY:_____ DATE:_____
MODIFIED BY:_____ DATE:_____
CHECKED BY:_____ DATE:_____
FILE SPEC.:_____