PROJECT REFERENCE NO.	SHEET NO.
I-5999	SIGN-8

APPROVED: DocuSigned by: David M. Eaton DDA1C5F247484F7...

DATE: 9/3/2021

SEAL

NORTH CAROLINA PROFESSIONAL SEAL 043780 ENGINEER DAVID M. EATON

DOCUMENT NOT CONSIDERED FINAL UNLESS ALL SIGNATURES COMPLETED

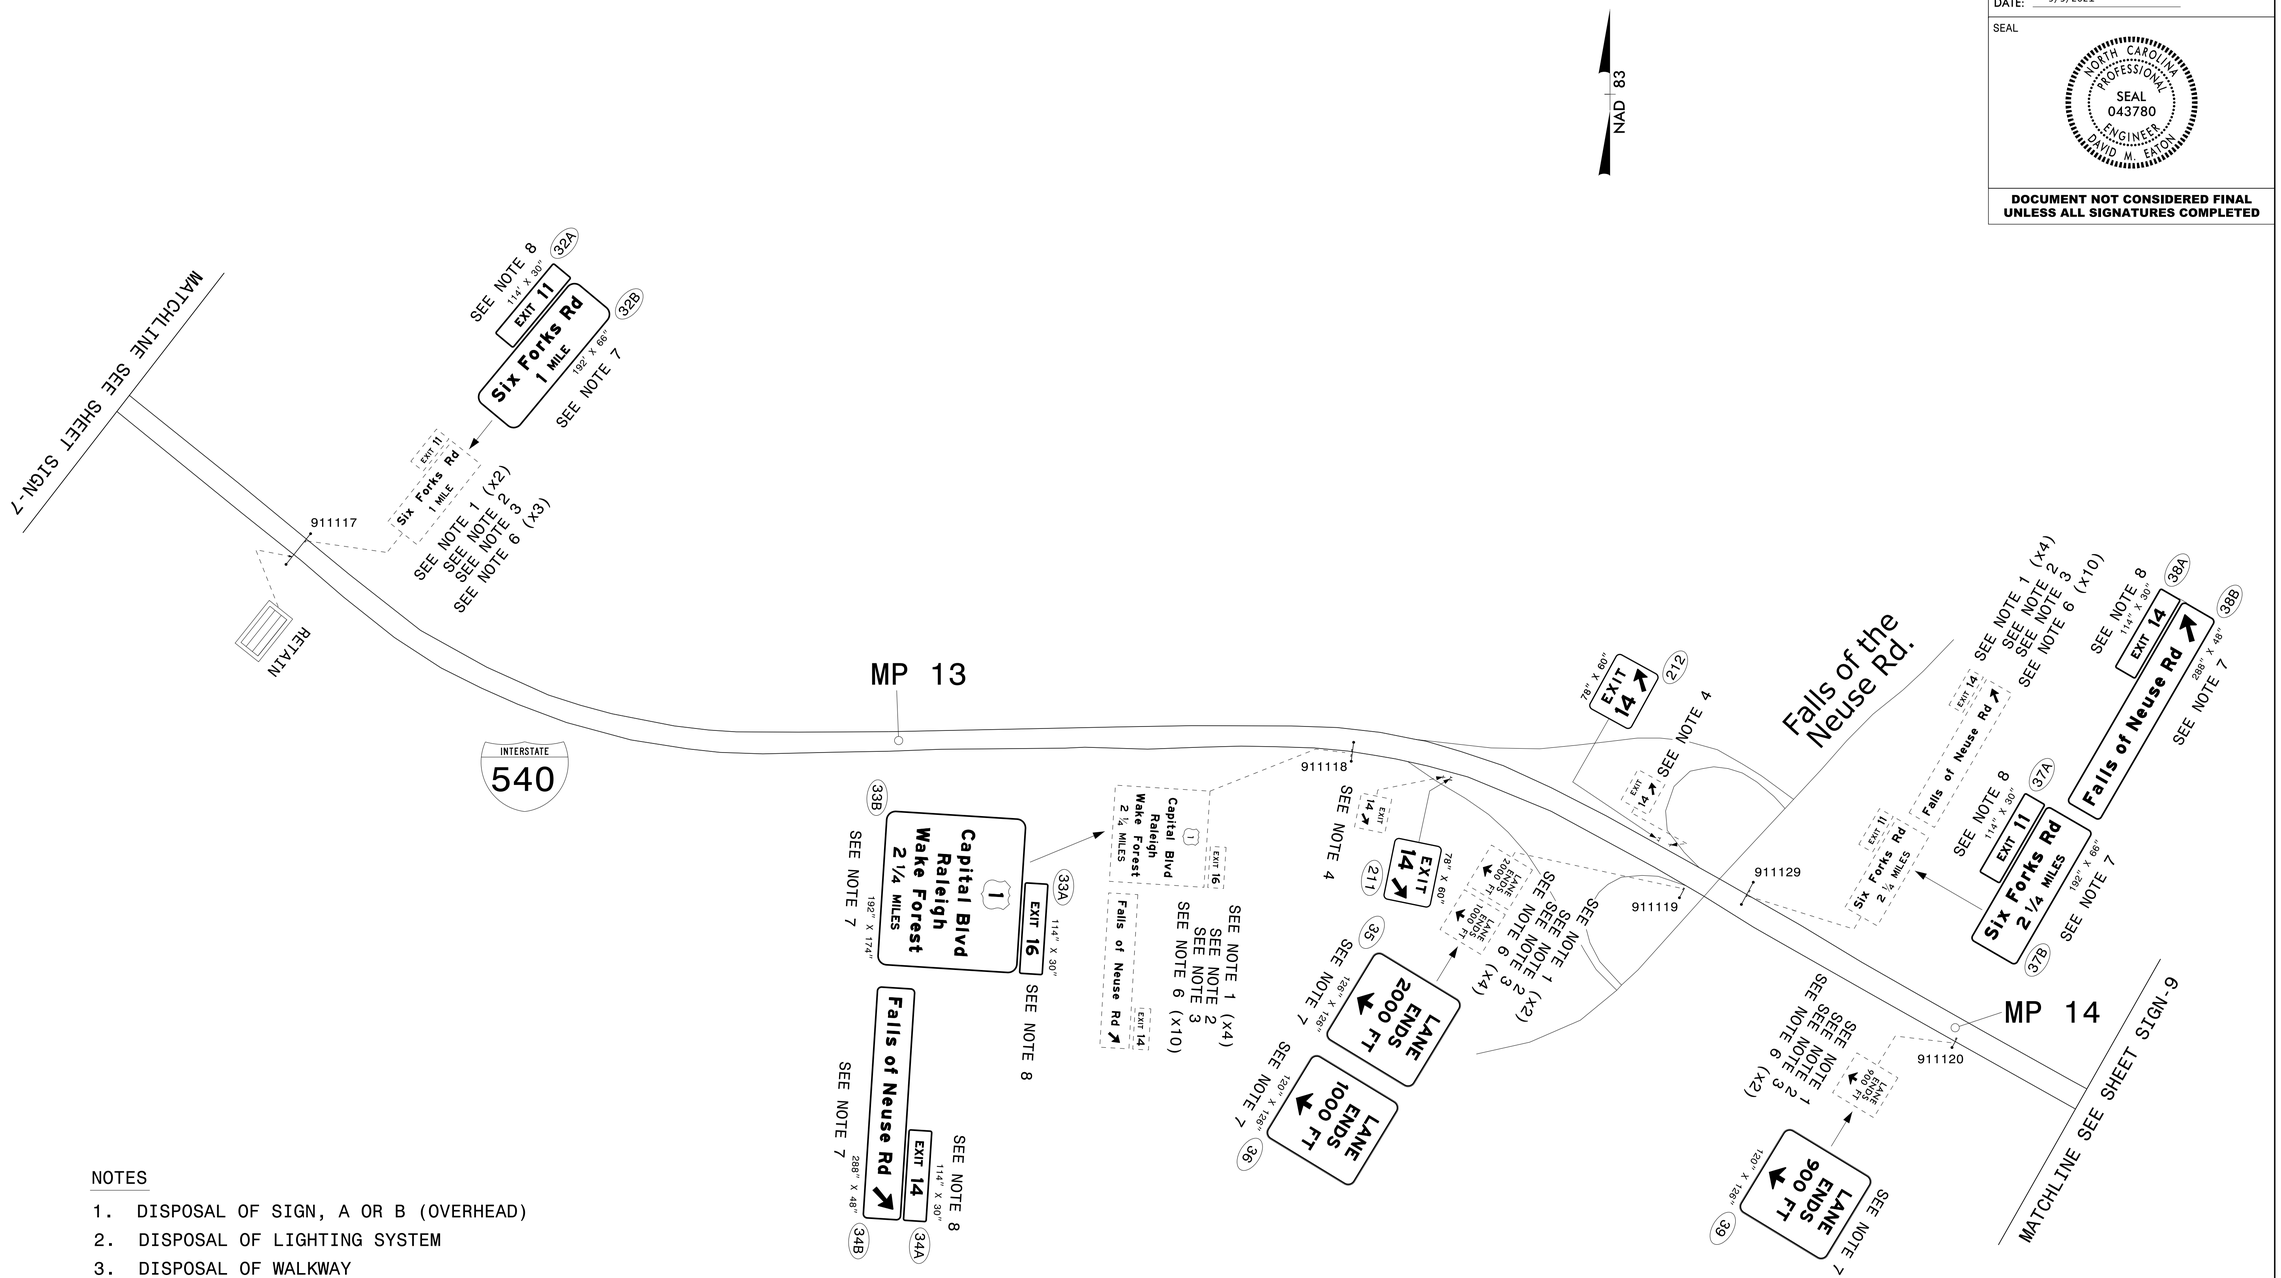

NOTES

1. DISPOSAL OF SIGN, A OR B (OVERHEAD)
2. DISPOSAL OF LIGHTING SYSTEM
3. DISPOSAL OF WALKWAY
4. DISPOSAL OF SIGN SYSTEM, STEEL BEAM
5. DISPOSAL OF SIGN SYSTEM, U-CHANNEL
6. CUTTING OF SIGN HANGERS, OVERHEAD
7. SIGN ERECTION, TYPE A (OVERHEAD)
8. SIGN ERECTION, TYPE B (OVERHEAD)

EXISTING AND PROPOSED SIGNS
I-540

$$$$$$$$SYSTIME$$$$
$$$$$$$$SIGNS$$$$$$$$$$$$$$$$$$$$
$$$$$$$$USERNAME$$$$