PROJECT REFERENCE NO.	SHEET NO.
BR-0070	U0-3
THIS SHEET CORRESPONDS TO RDY-5	

STEWART
Firm License No. C-1051
223 S West St,
Suite 1100
Raleigh, NC 27603
T 919.380.8750
www.stewartinc.com

UTILITIES BY OTHERS

NOTE:
ALL PROPOSED UTILITY WORK SHOWN ON THIS SHEET WILL BE DONE BY OTHERS. NO PAYMENT WILL BE MADE TO THE CONTRACTOR FOR PROPOSED UTILITY WORK SHOWN ON THIS SHEET.

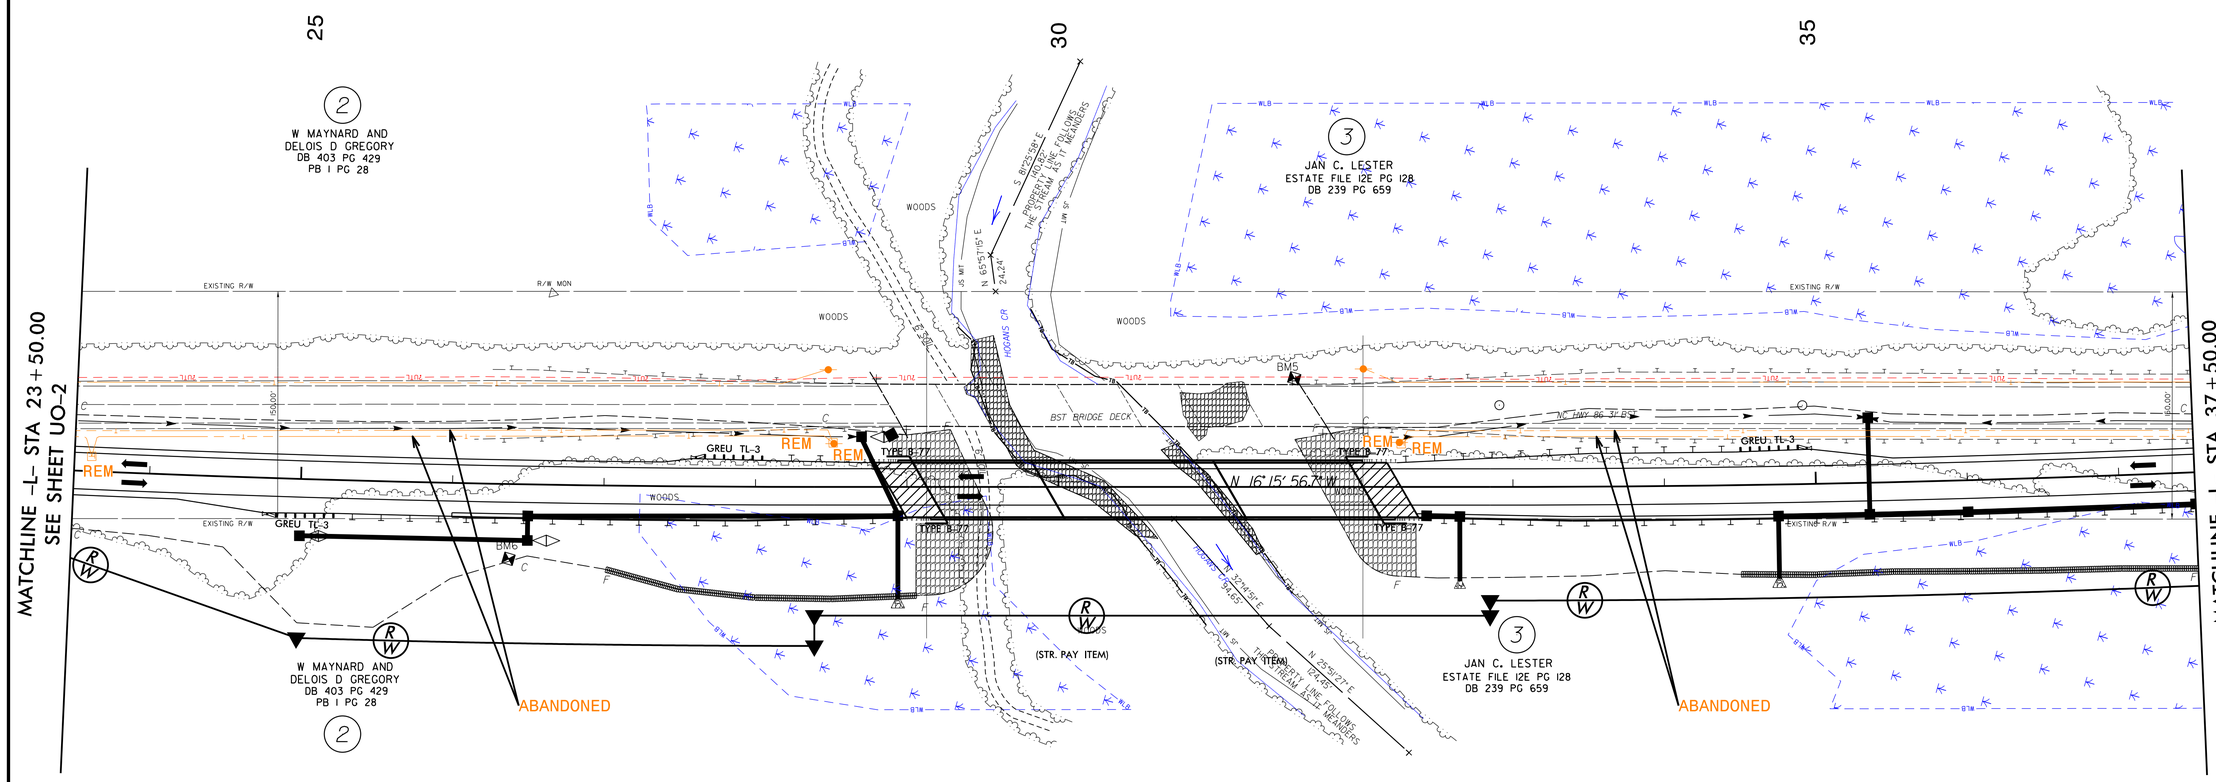

8/17/99
10/4/2022
BR0070_ut_rdy5_U003_psh.dgn
USER:Brubrams