8/17/99

PROJECT REFERENCE NO.	SHEET NO.
BR-0070	UO-4
THIS SHEET CORRESPONDS TO RDY-6	

STEWART
Firm License No. C-1051
223 S West St.
Suite 1100
Raleigh, NC 27603
T 919.380.8750
www.stewartinc.com

UTILITIES BY OTHERS

NOTE:
ALL PROPOSED UTILITY WORK SHOWN ON THIS SHEET WILL BE DONE BY OTHERS. NO PAYMENT WILL BE MADE TO THE CONTRACTOR FOR PROPOSED UTILITY WORK SHOWN ON THIS SHEET.

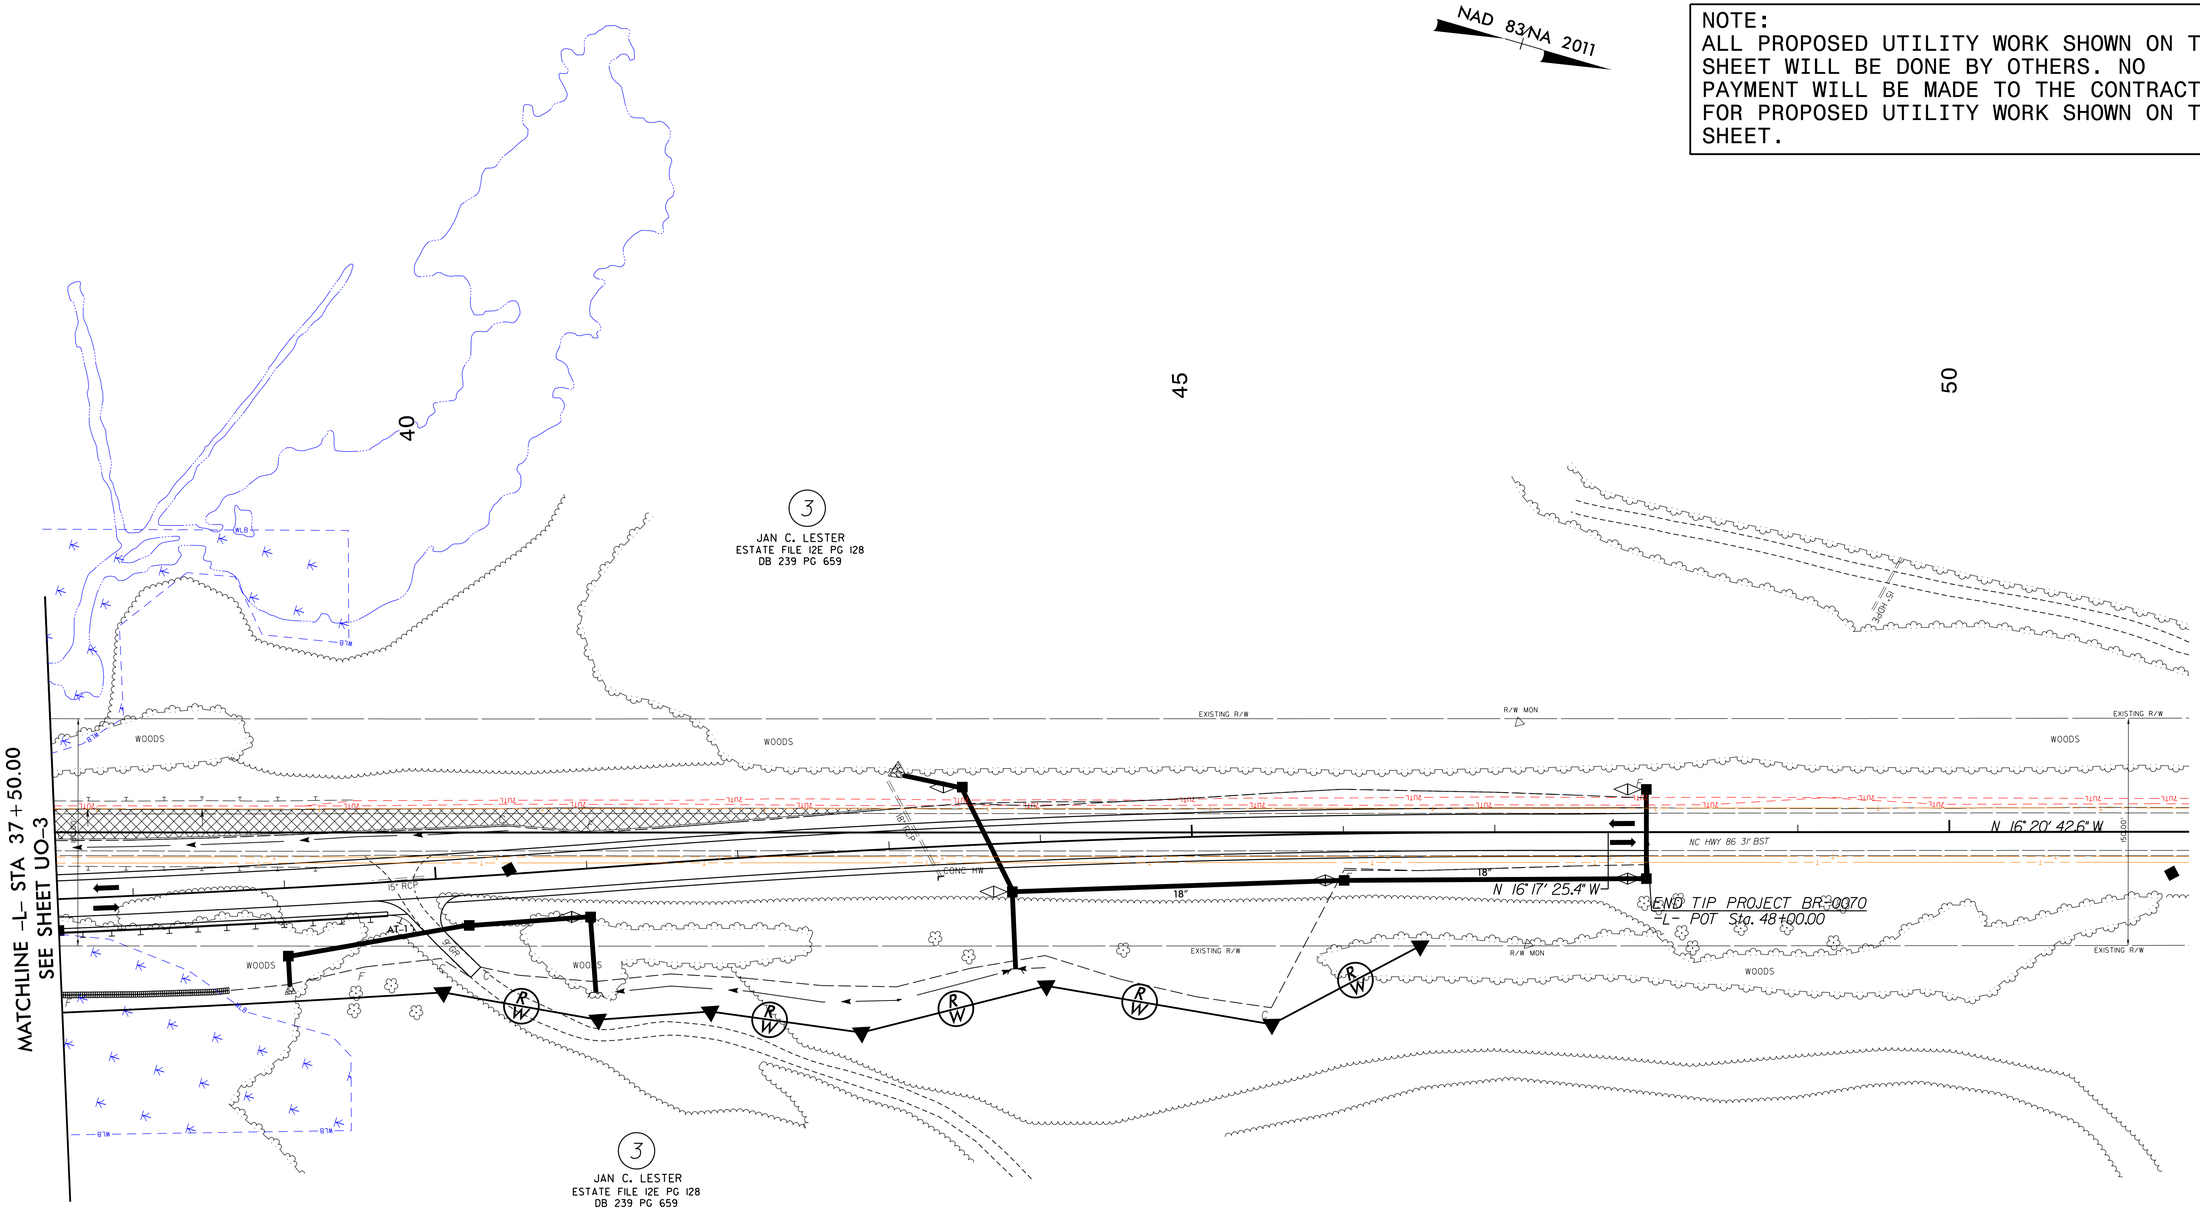

3
JAN C. LESTER
ESTATE FILE 12E PG 128
DB 239 PG 659

10/4/2022
R:\Roadways\BR0070a_ut_rdy6_UO04_psh.dgn
USER: rbrickhouse