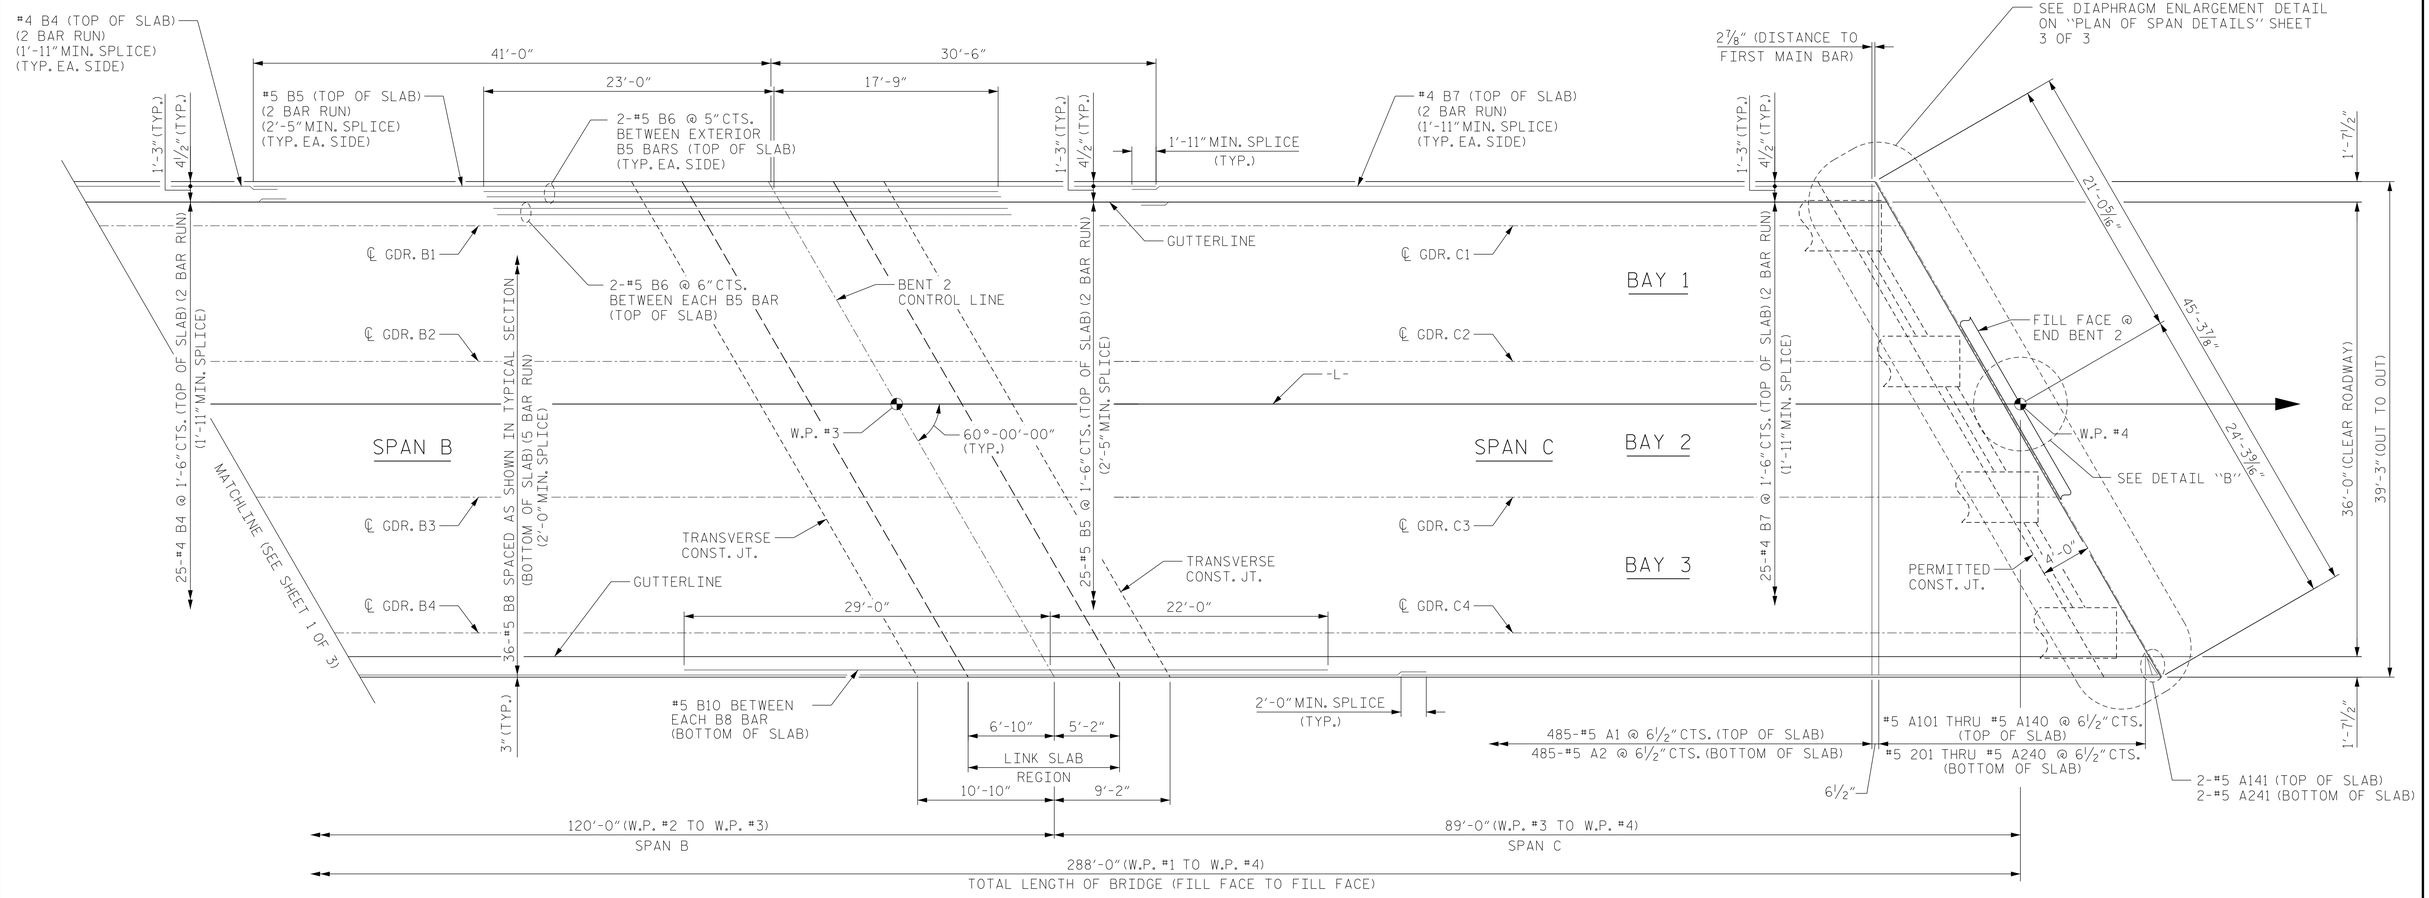

PARTIAL PLAN OF SPANS

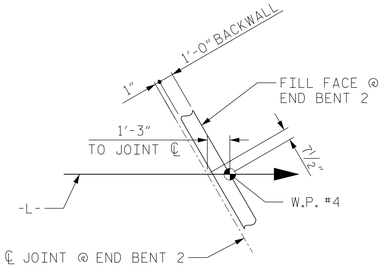

DETAIL "B"

NOTES

FOR NOTES, SEE "PARTIAL PLAN OF SPANS" SHEET 1 OF 3.

PROJECT NO. BR-0070

CASWELL COUNTY

STATION: 30+57.00 -L-

SHEET 2 OF 3

NORTH CAROLINA PROFESSIONAL SEAL 040384 ENGINEER JEFFREY C. WILSON

DocuSigned by: Jeffrey C. Wilson 844D3D599F4642A... 10/10/2022

DOCUMENT NOT CONSIDERED FINAL UNLESS ALL SIGNATURES COMPLETED

Firm License No. C-1051
223 S West St,
Suite 1100
Raleigh, NC 27603
T 919.380.8750
www.stewartinc.com

STEWART

STATE OF NORTH CAROLINA
DEPARTMENT OF TRANSPORTATION
RALEIGH

SUPERSTRUCTURE

PLAN OF SPANS

REVISIONS						SHEET NO.
NO.	BY:	DATE:	NO.	BY:	DATE:	S-9
1			3			TOTAL SHEETS
2			4			39

DRAWN BY: J. WILSON DATE: 10/22
CHECKED BY: D. RUGGLES DATE: 10/22
DESIGN ENGINEER OF RECORD: J. WILSON DATE: 10/22

BR-0070
10/10/2022
...\BR-0070_SMU_S2_160061.dgn
USER:jwilson