DocuSign Envelope ID: 25A3D1EF-CDEE-4475-8D3D-F4BA59C8DC97

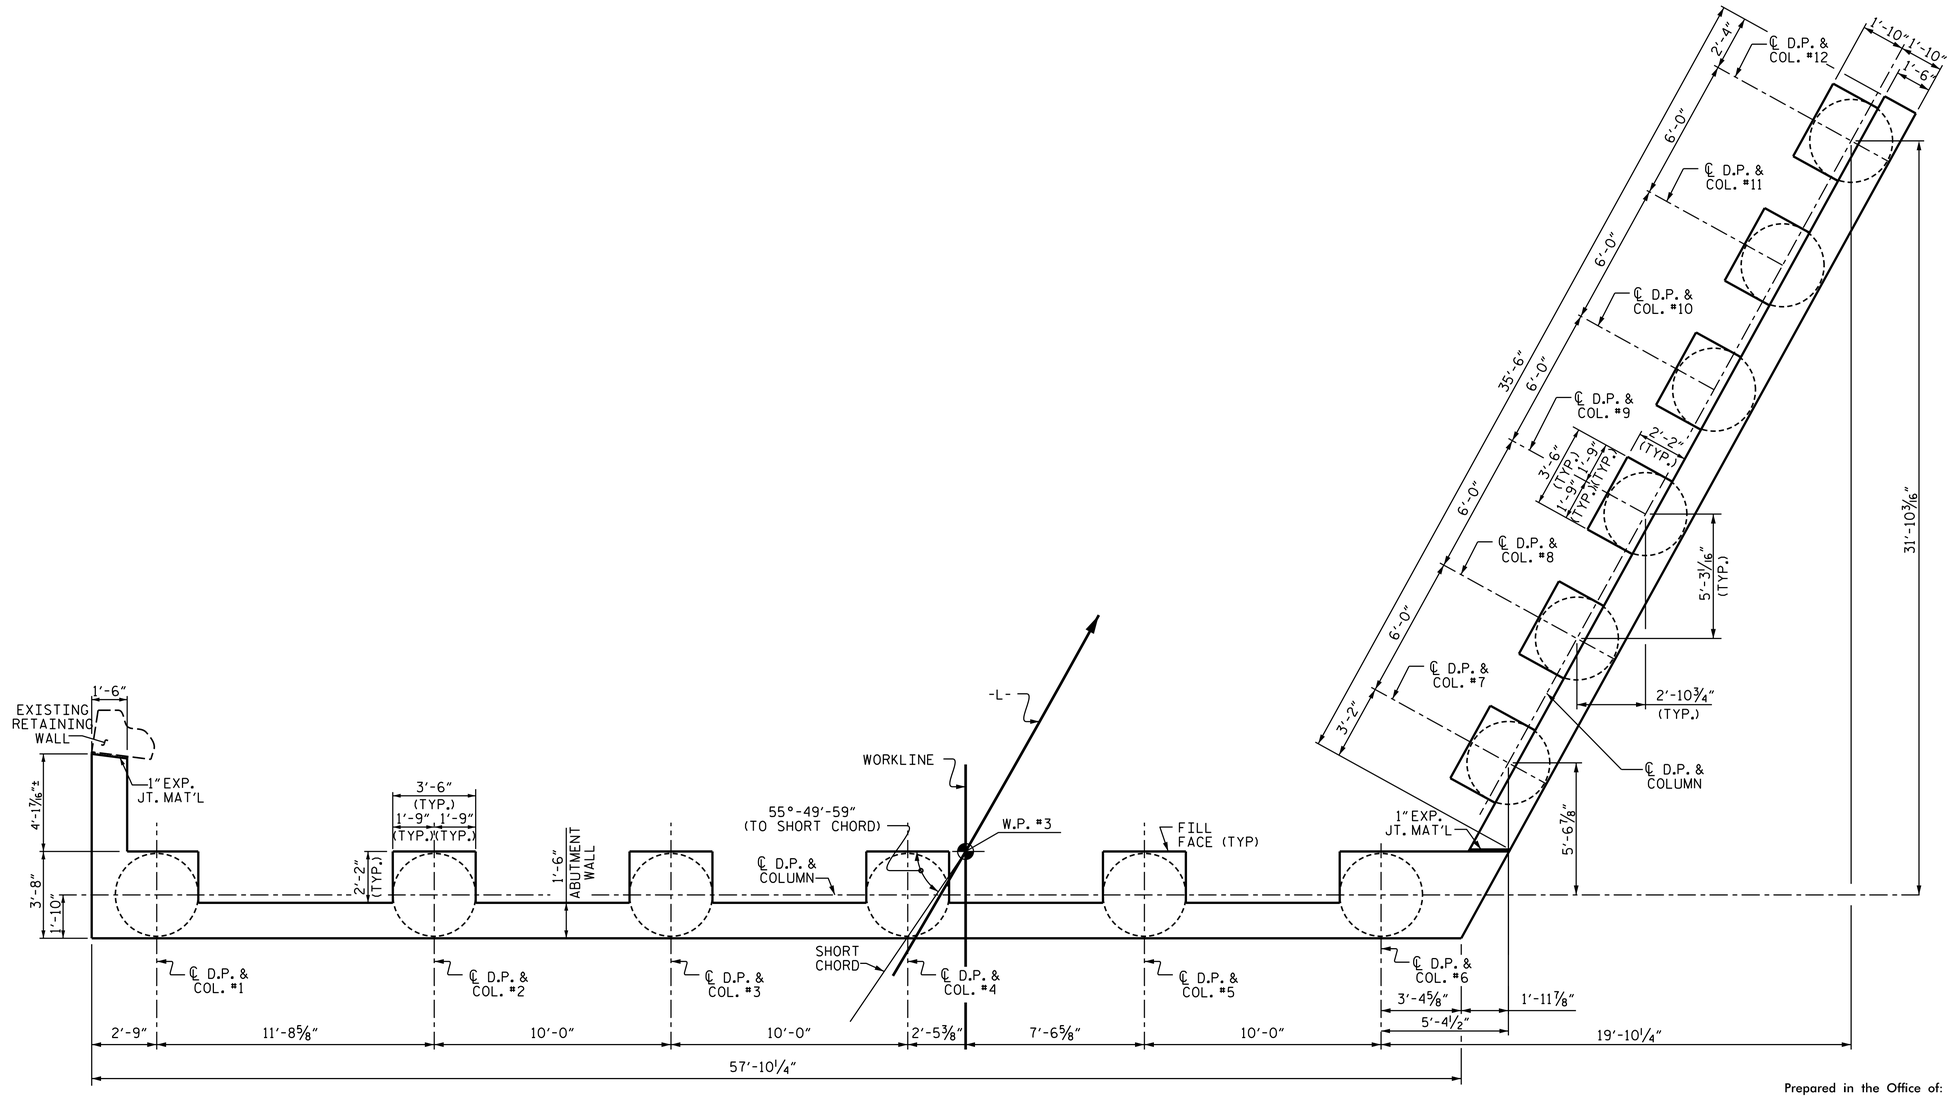

PLAN - END BENT #2 AND ABUTMENT WING WALL

Prepared in the Office of:

SUMMIT DESIGN AND ENGINEERING SERV ICES

NC FIRM LICENSE No: P-0339
1110 Havaho Drive, Suie 600
Raleigh, NC 27609
Ph: 919-322-0115 Fax: 919-322-0116
www.summitde.net
(919) 732-6676 (FAX)

NORTH CAROLINA PROFESSIONAL SEAL 21271 ENGINEER GREGORY W. DICKEY

DocuSigned by: Greg Dickey
5416B8AC807741C...
11/17/2022

DOCUMENT NOT CONSIDERED FINAL UNLESS ALL SIGNATURES COMPLETED

PROJECT NO. B-5989

MADISON COUNTY

STATION: 16+18.00 -L-

SHEET 2 OF 7

STATE OF NORTH CAROLINA
DEPARTMENT OF TRANSPORTATION
RALEIGH

END BENT #2
AND
ABUTMENT WING WALL

REVISIONS						SHEET NO.
NO.	BY:	DATE:	NO.	BY:	DATE:	S-26
1			3			TOTAL SHEETS
2			4			35

DRAWN BY :	KEITH D LAYNE	DATE :	09/22
CHECKED BY :	G. DICKEY	DATE :	09/22
DESIGN ENGINEER OF RECORD:	G. DICKEY	DATE :	09/22

$LASTSAVEDDATETIME$
$FILEL$