PROJECT REFERENCE NO.	SHEET NO.
BR-0094	EC-5/CONST.4
R/W SHEET NO.	
ROADWAY DESIGN ENGINEER	HYDRAULICS ENGINEER

Place Matting for Erosion Control on Slope as Work Allows.
-L- Sta. 18+50 to Sta. 19+50 LT
-L- Sta. 18+50 to Sta. 19+75 RT
-L- Sta. 21+10 to Sta. 23+00 LT
-L- Sta. 21+30 to Sta. 23+00 RT

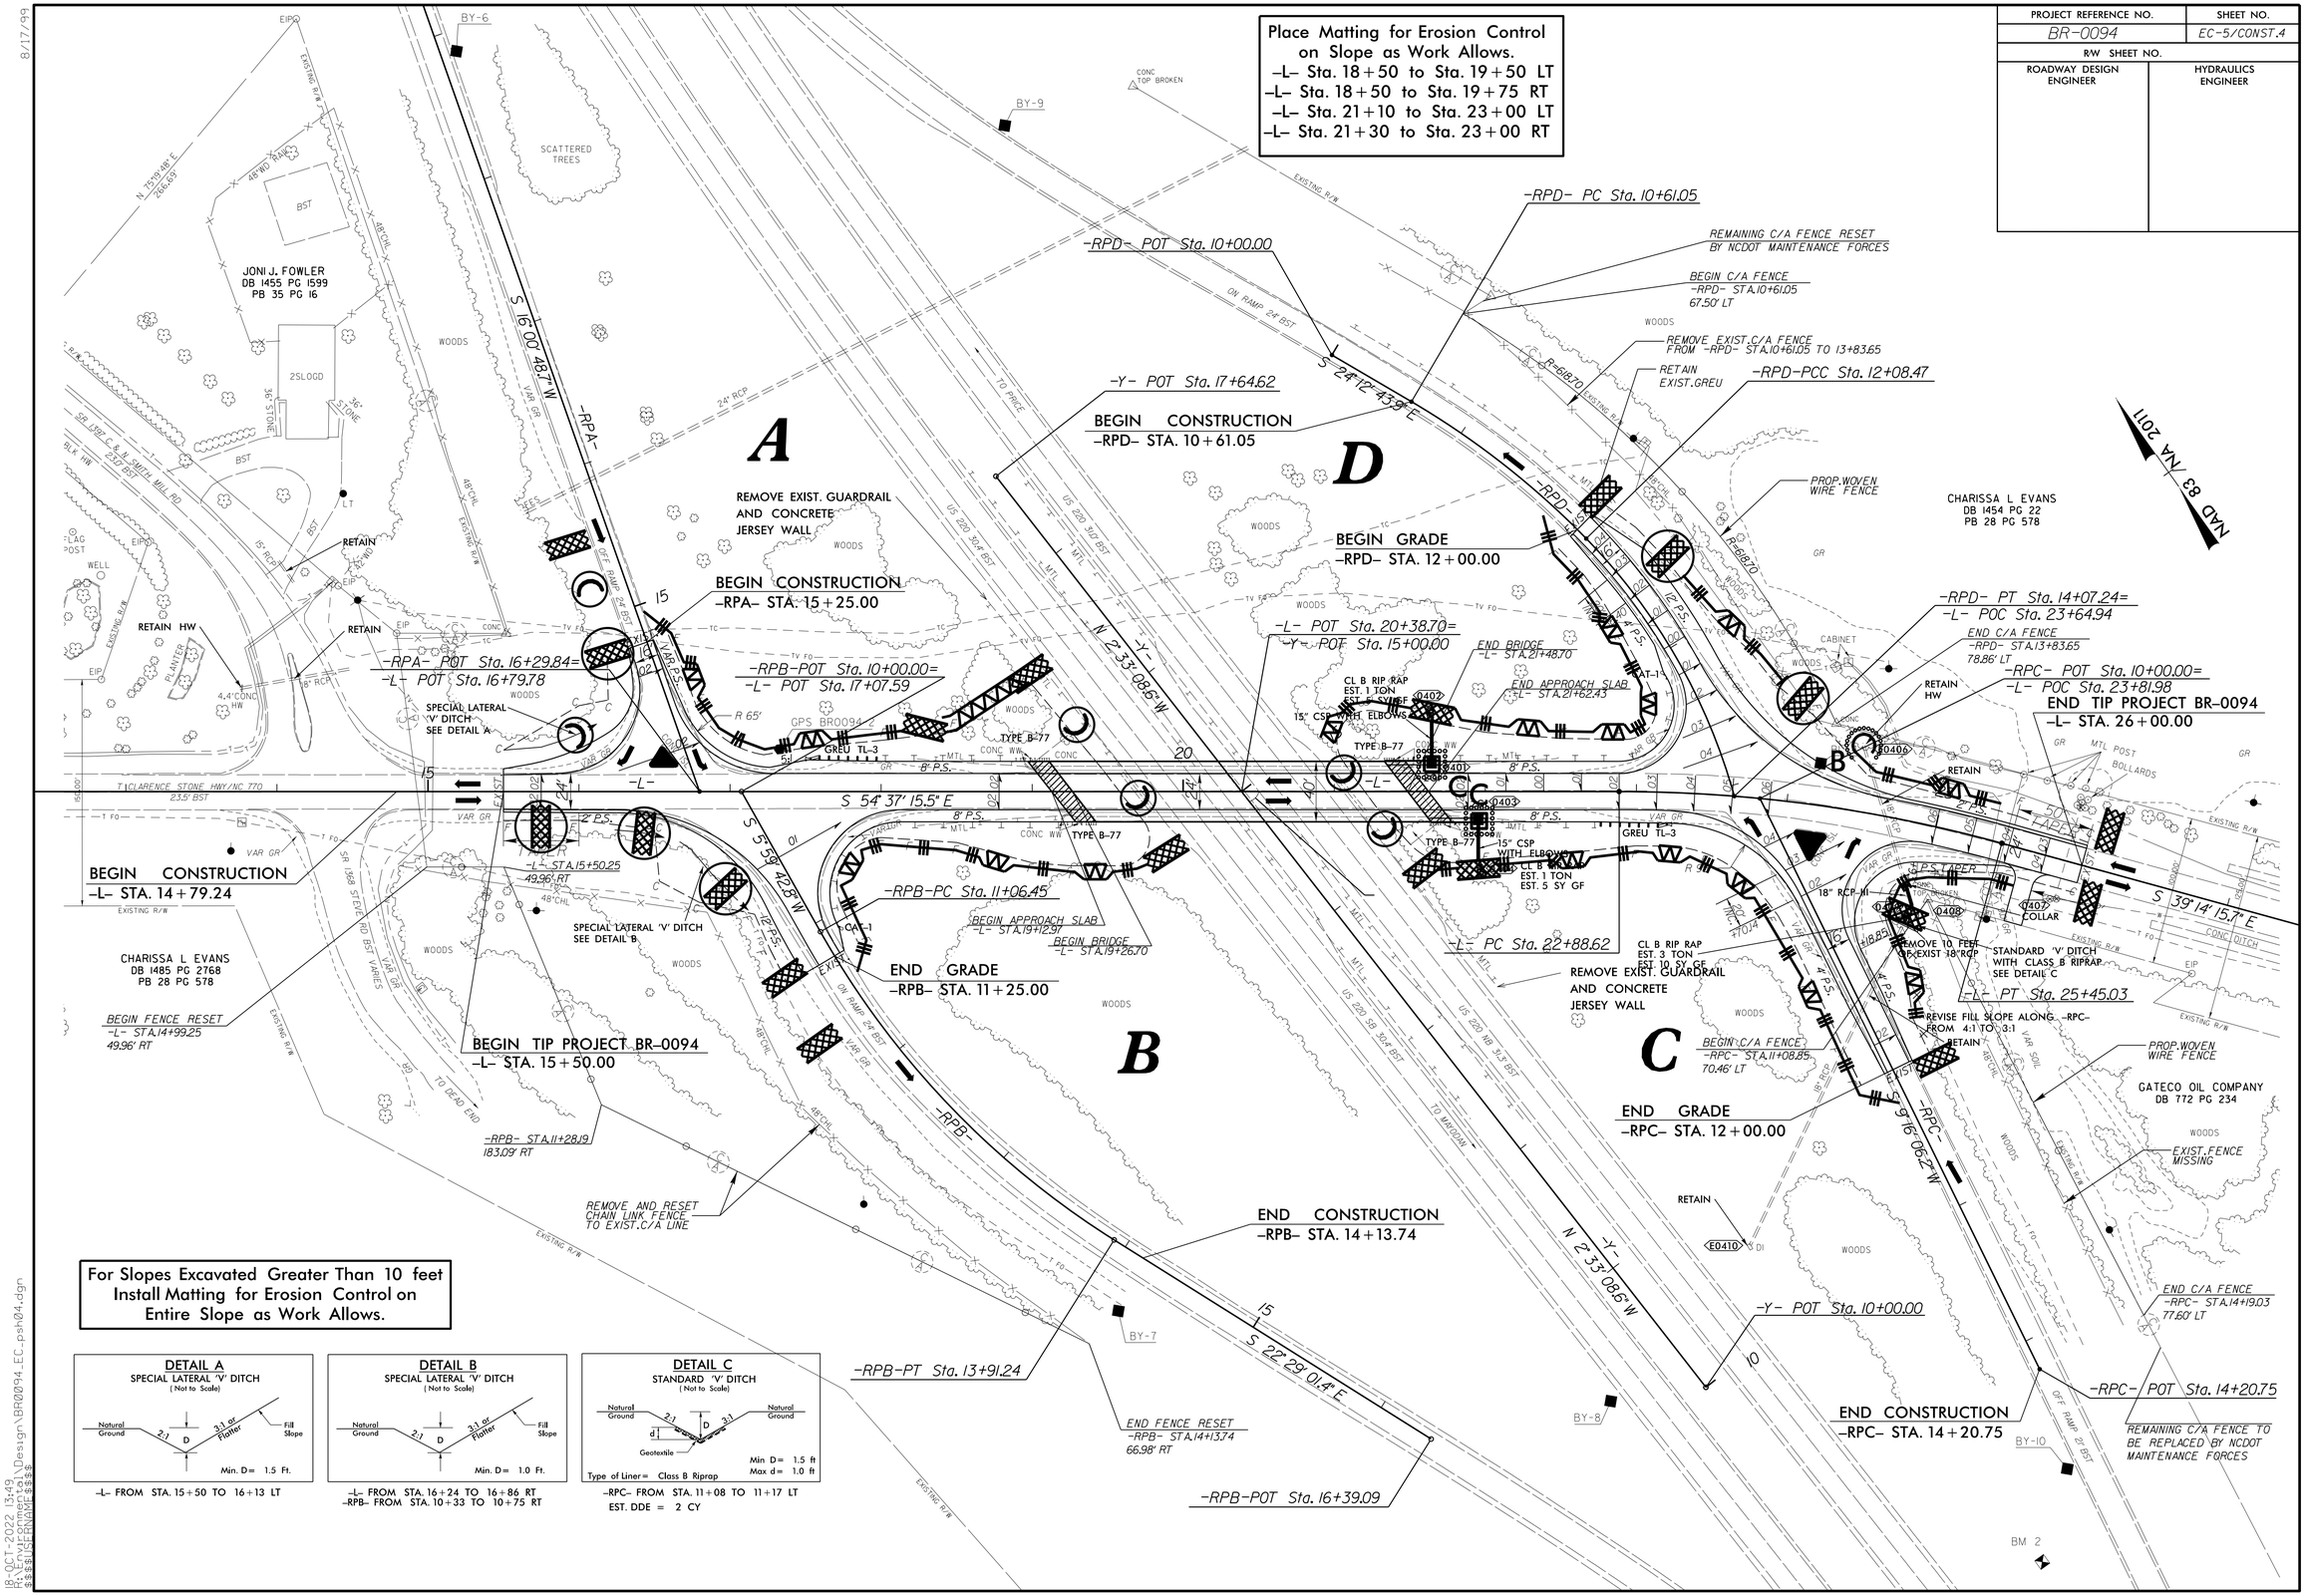

For Slopes Excavated Greater Than 10 feet Install Matting for Erosion Control on Entire Slope as Work Allows.

DETAIL A
SPECIAL LATERAL 'V' DITCH
(Not to Scale)
Natural Ground, 2:1, D, 2:1 or Flatter, Fill Slope
Min. D= 1.5 Ft.
-L- FROM STA. 15+50 TO 16+13 LT

DETAIL B
SPECIAL LATERAL 'V' DITCH
(Not to Scale)
Natural Ground, 2:1, D, 2:1 or Flatter, Fill Slope
Min. D= 1.0 Ft.
-L- FROM STA. 16+24 TO 16+86 RT
-RPB- FROM STA. 10+33 TO 10+75 RT

DETAIL C
STANDARD 'V' DITCH
(Not to Scale)
Natural Ground, 2:1, D, 3:1, d, Geotexile, Natural Ground
Min D= 1.5 ft
Max d= 1.0 ft
Type of Liner= Class B Riprap
-RPC- FROM STA. 11+08 TO 11+17 LT
EST. DDE = 2 CY

8/17/99

18-OCT-2022 13:49
R:\Roadway\Proj\Design\BR0094_EC_psh04.dgn
$$USERNAME$$