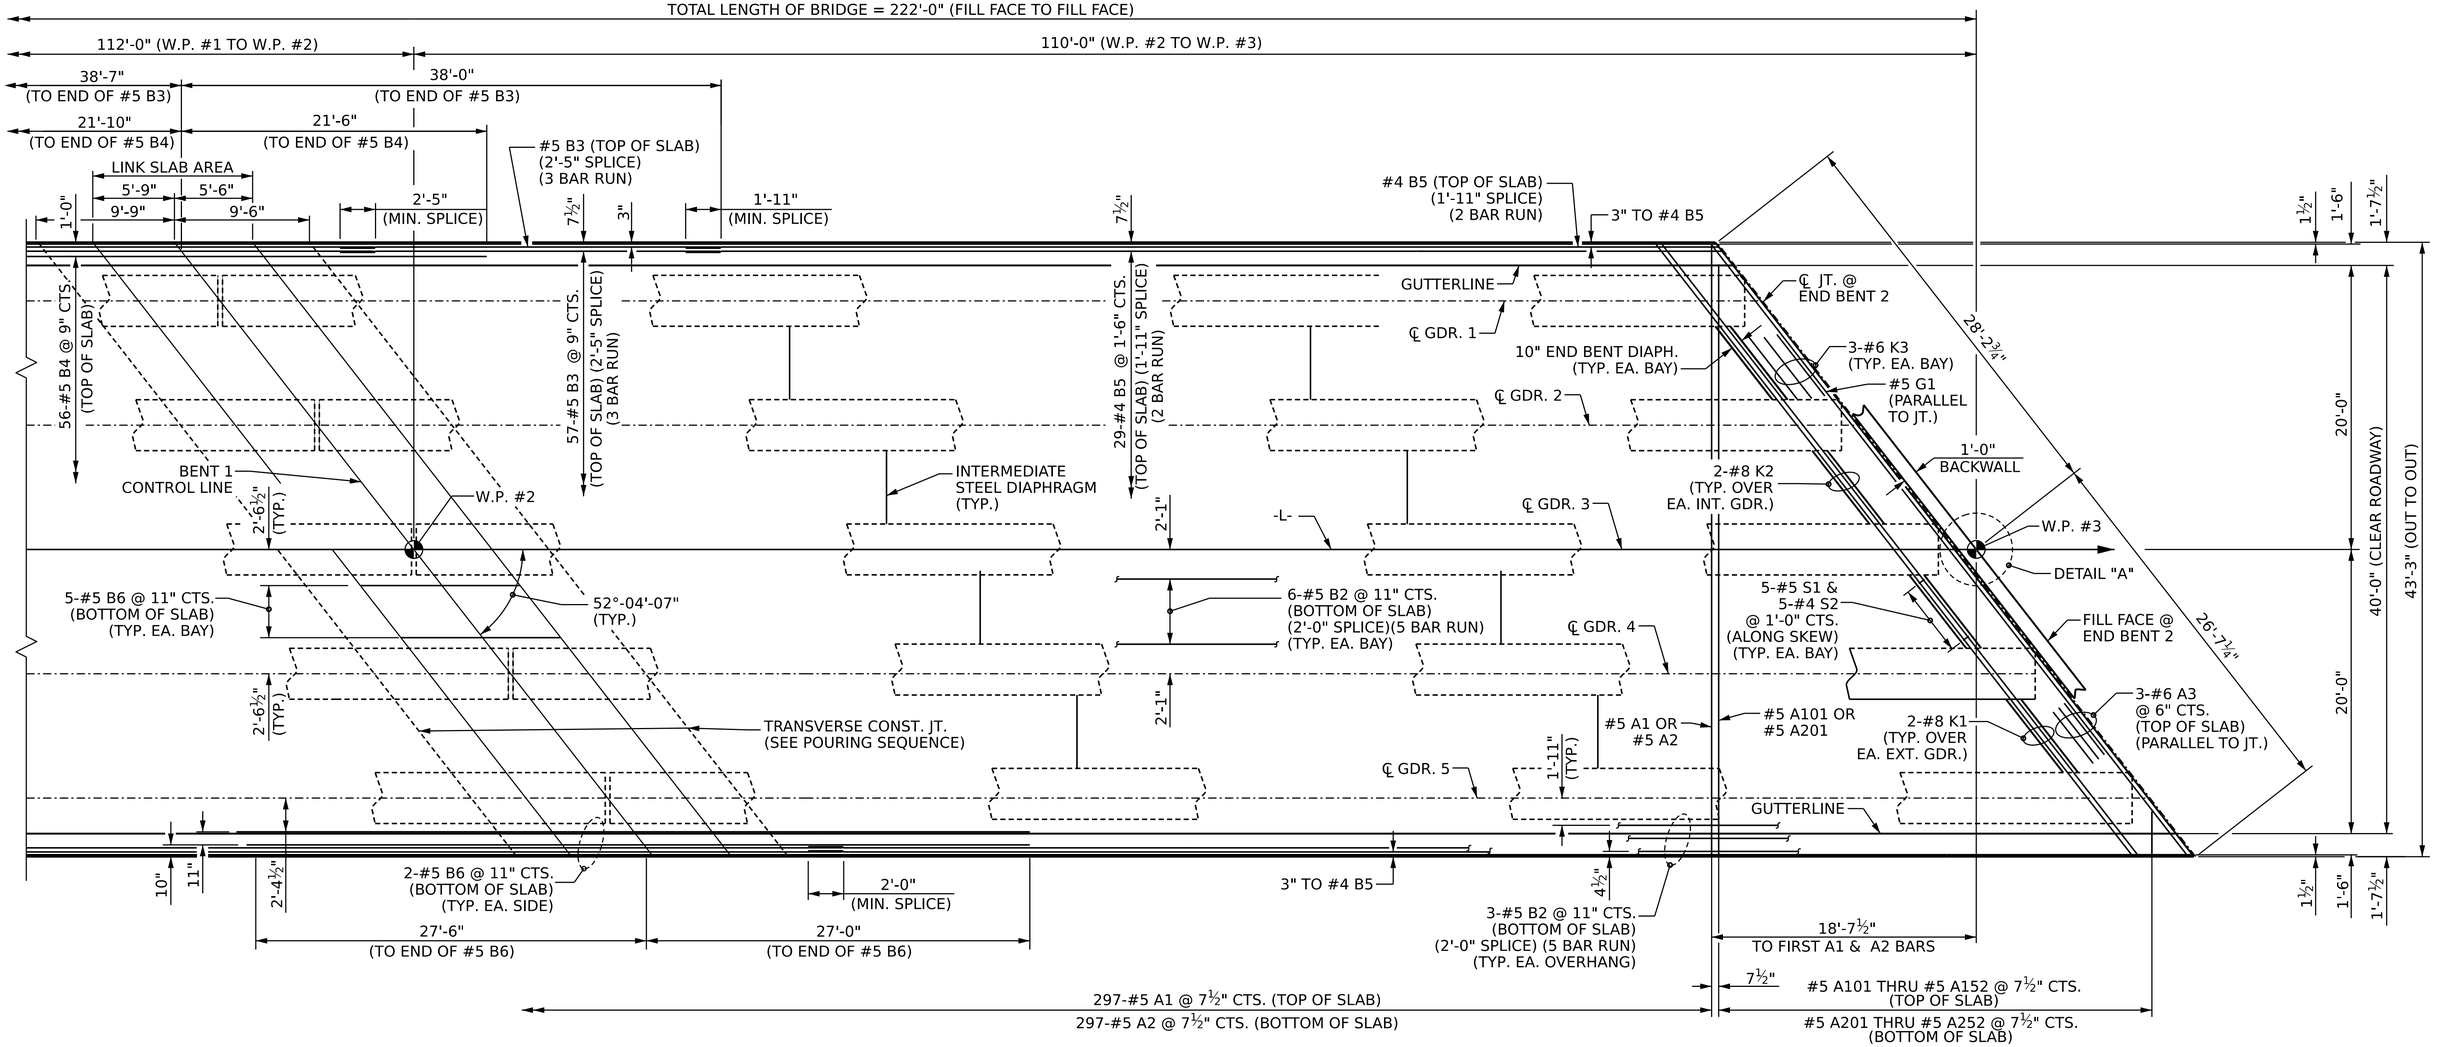

PLAN OF SPAN B

FOR INTERMEDIATE STEEL DIAPHRAGM DETAILS, SEE "INTERMEDIATE STEEL DIAPHRAGM" SHEET

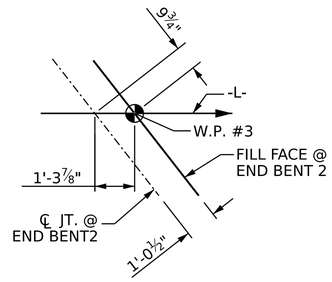

DETAIL "A"

PROJECT NO. BR-0094

ROCKINGHAM COUNTY

STATION: 20+38.70 -L-

SHEET 2 OF 2

STATE OF NORTH CAROLINA
DEPARTMENT OF TRANSPORTATION
RALEIGH

SUPERSTRUCTURE

PLAN OF SPAN B

NORTH CAROLINA PROFESSIONAL SEAL 36871 ENGINEER FRANCESCA LEA

DocuSigned by: Francesca Lea B790ADB65D584EF...
11/16/2022

DOCUMENT NOT CONSIDERED FINAL UNLESS ALL SIGNATURES COMPLETED

REVISIONS						SHEET NO.
NO.	BY:	DATE:	NO.	BY:	DATE:	S-09
1			3			TOTAL SHEETS
2			4			S-30

DRAWN BY : Q. T. NGUYEN DATE : 08/2022
CHECKED BY : Z. MALIK DATE : 09/2022
DESIGN ENGINEER OF RECORD: Z. MALIK DATE : 09/2022

11/15/2022
R:\Structures\Plans\401_015_BR0094_SMU_PS_S09_780069.dgn
fleg