DocuSign Envelope ID: 5391C456-74E9-442A-9E05-A5F2E510744D

pw:\\gfnet-pw.bentley.com:gfnet-pw-01\Documents\Projects\67945\5-Working\Task 010 - I-5955 Greensboro Rehab\Structures\CAD\2.0 100% Plans\402_007_I-5955_SMU_S01_004_400291
11/17/2022 9:46:13 AM pdf_color_gfclt_FS.plt I-5995.tbl

SUMMARY OF QUANTITIES

	ESTIMATE	ACTUAL
SHOTBLASTING BRIDGE DECK	645 SQ. YDS.	
SILANE DECK TREATMENT	645 SQ. YDS.	

SHOTBLAST BRIDGE DECK & SILANE DECK TREATMENT

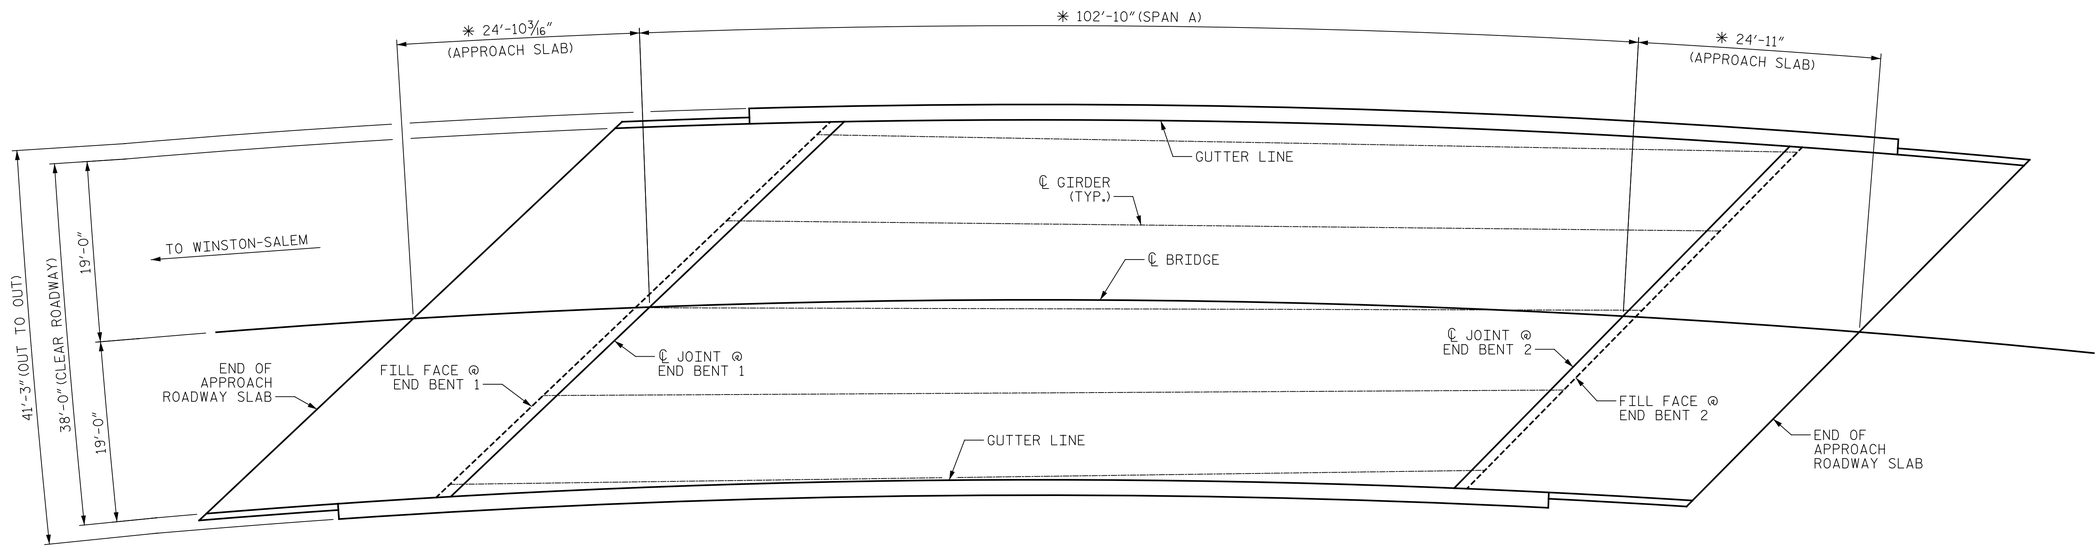

APPROACH SLAB @ END BENT 1

SPAN A

APPROACH SLAB @ END BENT 2

PLAN

✳ DIMENSIONS MEASURED ALONG ARC

NOTES:

REPAIR LOCATIONS AND ESTIMATED QUANTITIES ARE GIVEN WITH THE BEST INFORMATION AVAILABLE. IF ADDITIONAL REPAIRS NOT SHOWN ON THE DRAWINGS ARE DEEMED NECESSARY BY THE ENGINEER, THE ENGINEER WILL NOTE ON THE DRAWINGS THE APPROXIMATE LOCATIONS AND DESCRIPTION OF THE REPAIRS AND ADJUST THE ACTUAL QUANTITIES ENTERED INTO THE REPAIR QUANTITY TABLE.

CONCRETE COVER FOR TOP BARS IN THE DECK SLAB IS 2½" PER THE EXISTING BRIDGE PLANS.

PROJECT NO. I-5955
GUILFORD COUNTY
BRIDGE NO. 400291

DocuSigned by: John Yannaccone
7813617546784 50...
11/17/2022

NORTH CAROLINA PROFESSIONAL SEAL 032492 ENGINEER JOHN A. YANNACCONE

STATE OF NORTH CAROLINA
DEPARTMENT OF TRANSPORTATION
RALEIGH

PLAN OF SPANS

DRAWN BY : J. MYA DATE : 10/2022
CHECKED BY : J. YANNACCONE DATE : 10/2022

GANNETT FLEMING
One Glenwood Avenue
Suite 900
Raleigh, NC 27603
919-420-7660
NC Lic. No. F-0270

DOCUMENT NOT CONSIDERED FINAL UNLESS ALL SIGNATURES COMPLETED

REVISIONS						
NO.	BY:	DATE:	NO.	BY:	DATE:	
1			3			
2			4			

SHEET NO. S2-4
TOTAL SHEETS 127