DocuSign Envelope ID: 5391C456-74E9-442A-9E05-A5F2E510744D

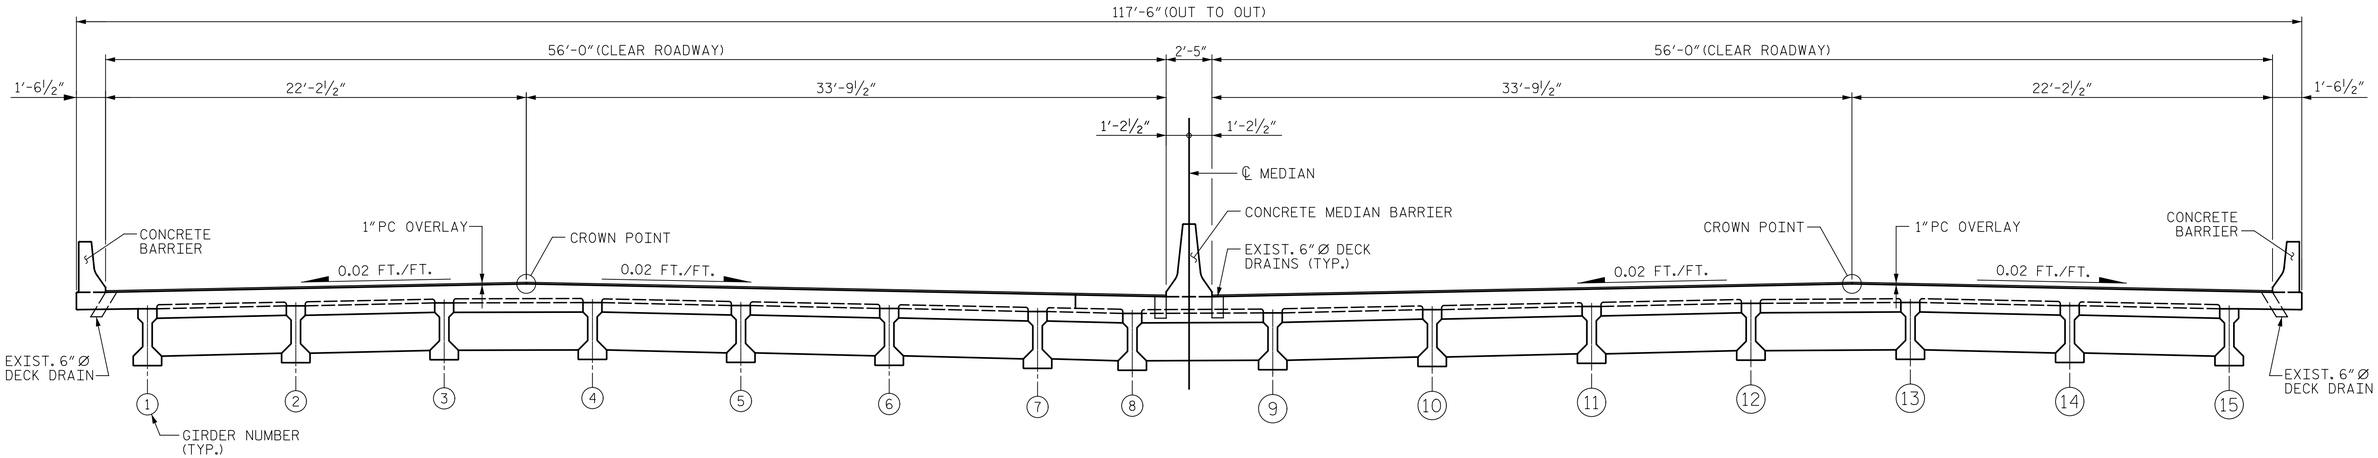

HALF SECTION

(WESTBOUND LANES)
(PROPOSED)

HALF SECTION

(EASTBOUND LANES)
(PROPOSED)

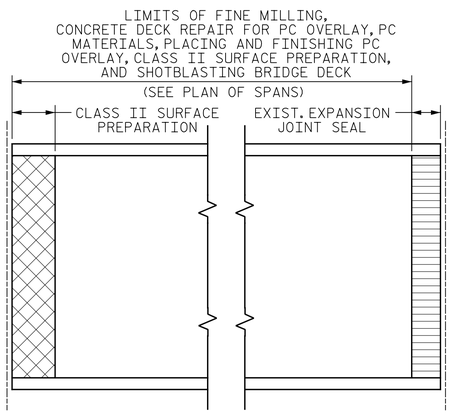

PLAN

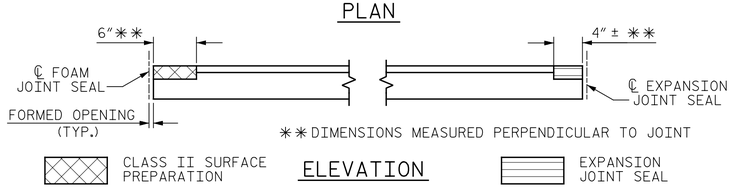

ELEVATION

PAY LIMITS FOR OVERLAY BID ITEMS

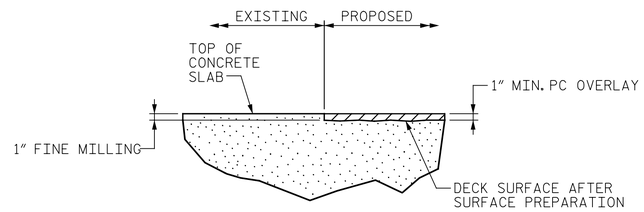

DETAIL OF POLYMER CONCRETE OVERLAY

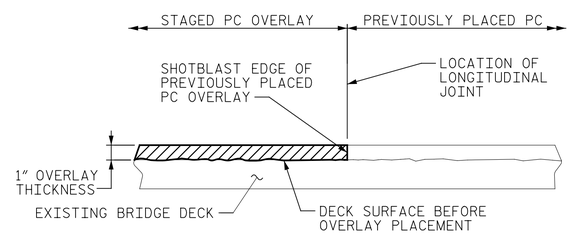

STAGED PC OVERLAY CONSTRUCTION JOINT

NOTES:

SEE TRAFFIC MANAGEMENT PLANS FOR LANE WIDTHS, SEQUENCING AND OTHER TRAFFIC CONTROL MEASURES FOR STAGING OF OVERLAY SURFACE PREPARATION AND PC PLACEMENT.

PROJECT NO. I-5955
GUILFORD COUNTY
BRIDGE NO. 400357

DocuSigned by: John Yannaccone 7813617546784564
11/17/2022

NORTH CAROLINA PROFESSIONAL SEAL 032492 ENGINEER JOHN A. YANNACCONE

STATE OF NORTH CAROLINA
DEPARTMENT OF TRANSPORTATION
RALEIGH

TYPICAL SECTION AND SURFACE PREPARATION DETAILS

GANNETT FLEMING
One Glenwood Avenue
Suite 900
Raleigh, NC 27603
919-420-7660
NC Lic. No. F-0270

DOCUMENT NOT CONSIDERED FINAL UNLESS ALL SIGNATURES COMPLETED

REVISIONS						SHEET NO.
NO.	BY:	DATE:	NO.	BY:	DATE:	S11-3
1			3			TOTAL SHEETS
2			4			127

DRAWN BY : J. HARRIS DATE : 10/2022
CHECKED BY : J. YANNACCONE DATE : 10/2022

pw:\\gfnet-pw.bentley.com:gfnet-pw-01\Documents\Projects\67945\5-Working\Task 010 - I-5955 Greensboro Rehab\Structures\CAD\2.0 100% Plans\411_005_I-5955_SMU_TS_003_400357
11/17/2022 9:58:28 AM pdf_color_gfclt_FS.pltt I-5995.tbl