PROJECT REFERENCE NO.	SHEET NO.
W-5701B	EC-16/CONST.08
R/W SHEET NO.	
ROADWAY DESIGN ENGINEER	HYDRAULICS ENGINEER

-L-
PI Sta 165+43.38
△ = 20° 53' 20.9" (LT)
D = 1° 00' 18.7"
L = 2,078.13'
T = 1,050.73'
R = 5,700.00'
SE = EXIST.

NOTE:
UTILIZE FABRIC INSERT INLET PROTECTION IN LIEU OF TYPE C INLET PROTECTION WHERE WATER MIGHT POND ON ROADWAY USED BY PUBLIC TRAFFIC.

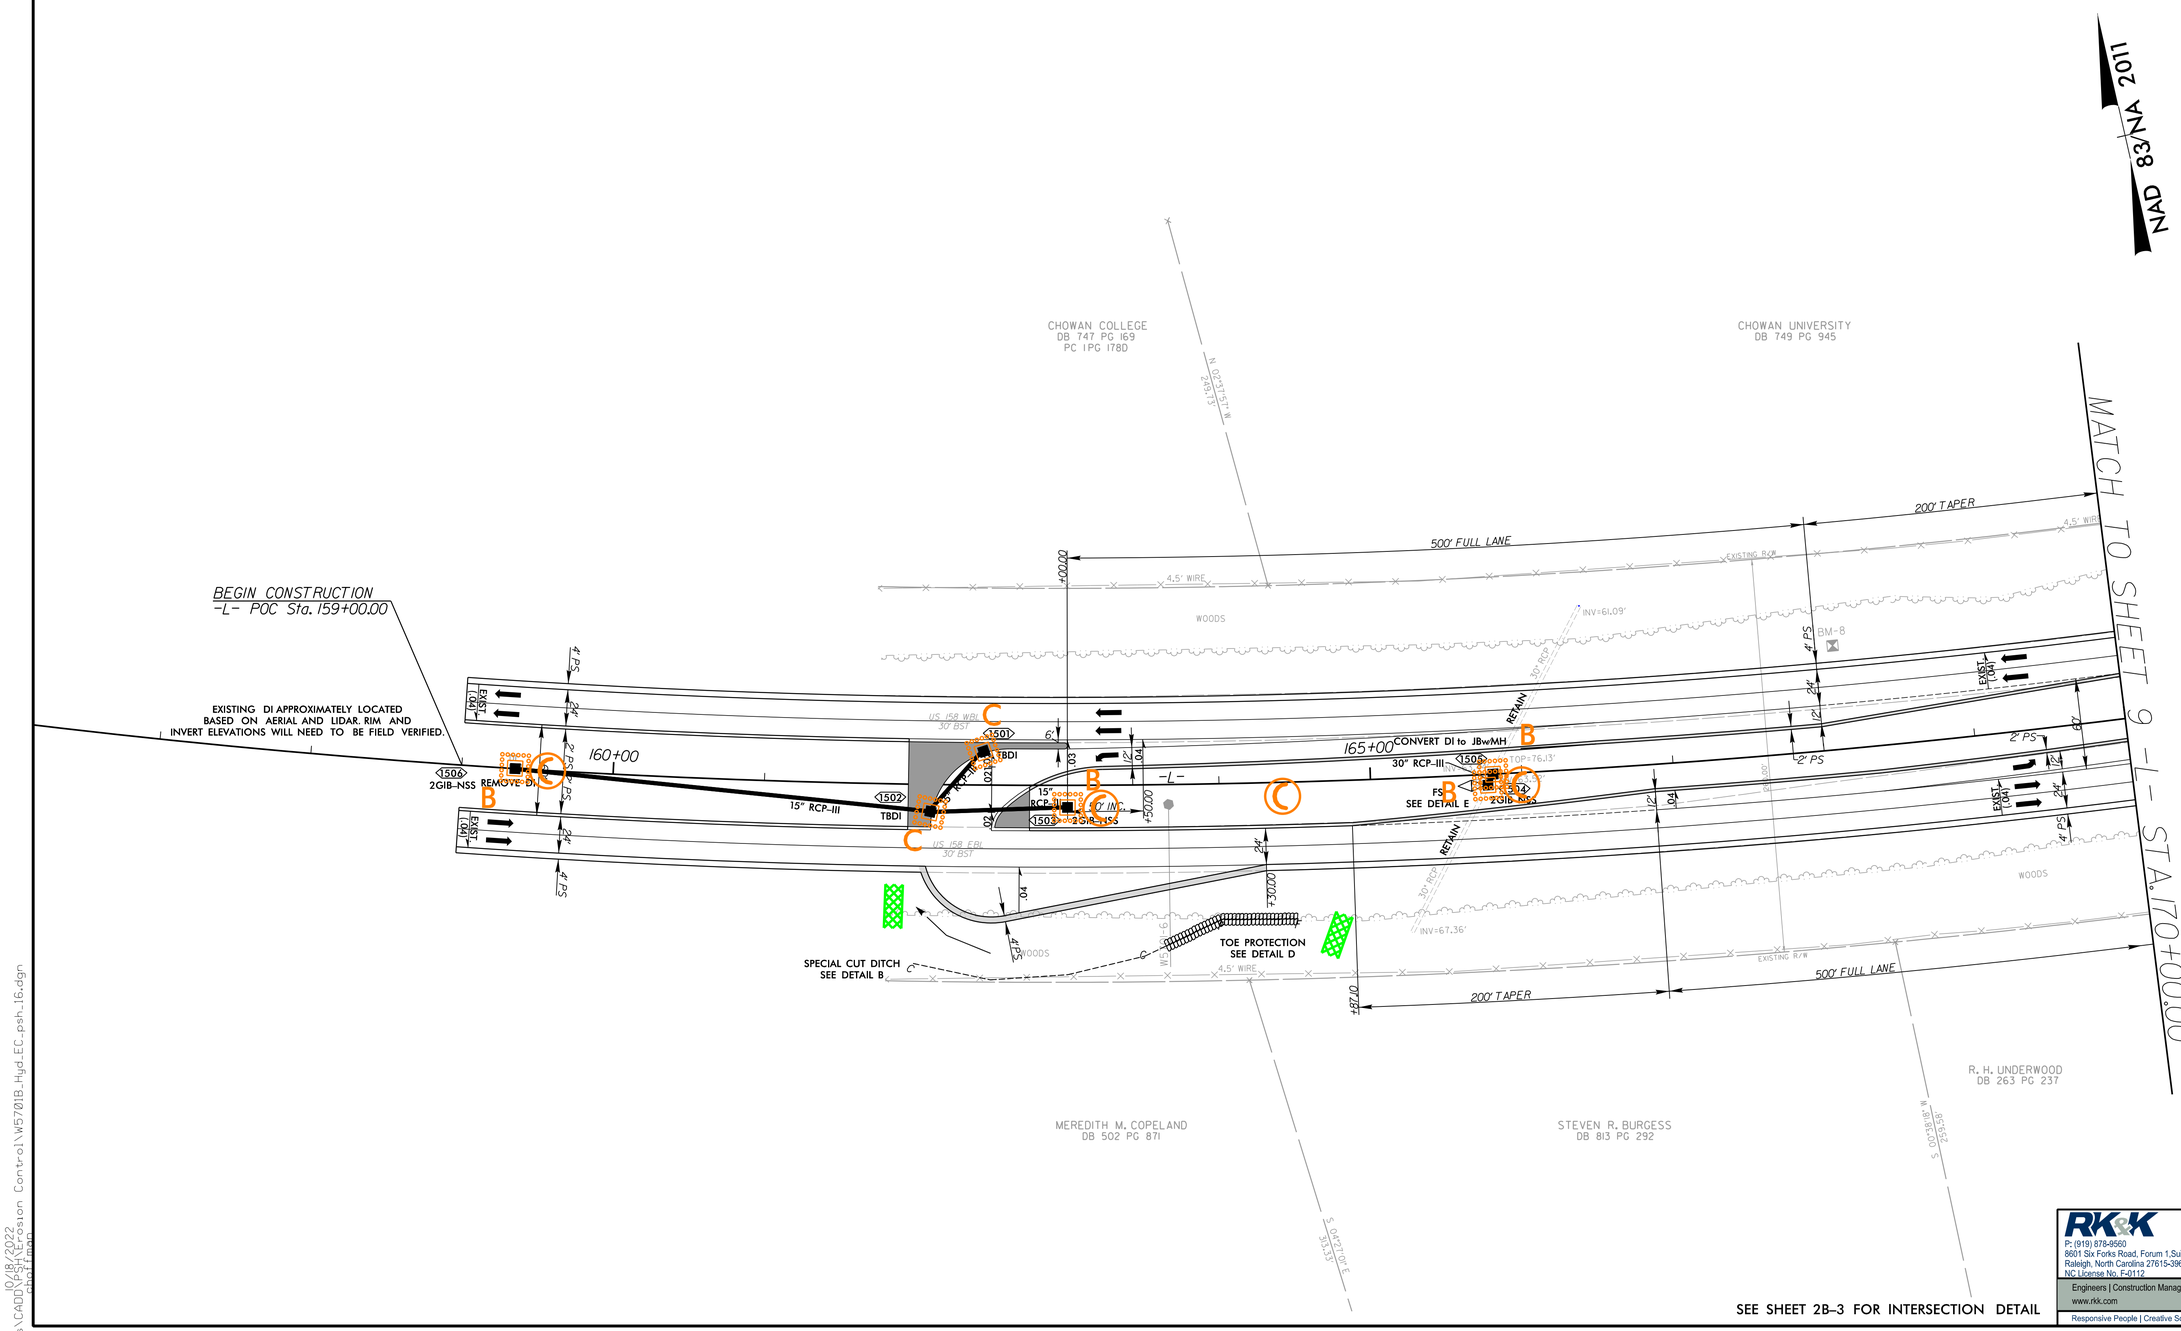

SEE SHEET 2B-3 FOR INTERSECTION DETAIL

RK&K
P: (919) 878-9560
8601 Six Forks Road, Forum 1,Suite 700
Raleigh, North Carolina 27615-3960
NC License No. F-0112
Engineers | Construction Managers | Planners | Scientists
www.rkk.com
Responsive People | Creative Solutions

5/14/99
10/18/2022
Erosion Control\W5701B_Hyd_EC_psh_16.dgn