PROJECT REFERENCE NO.	SHEET NO.
2023CPT.05.12.10921.1, ETC.	2

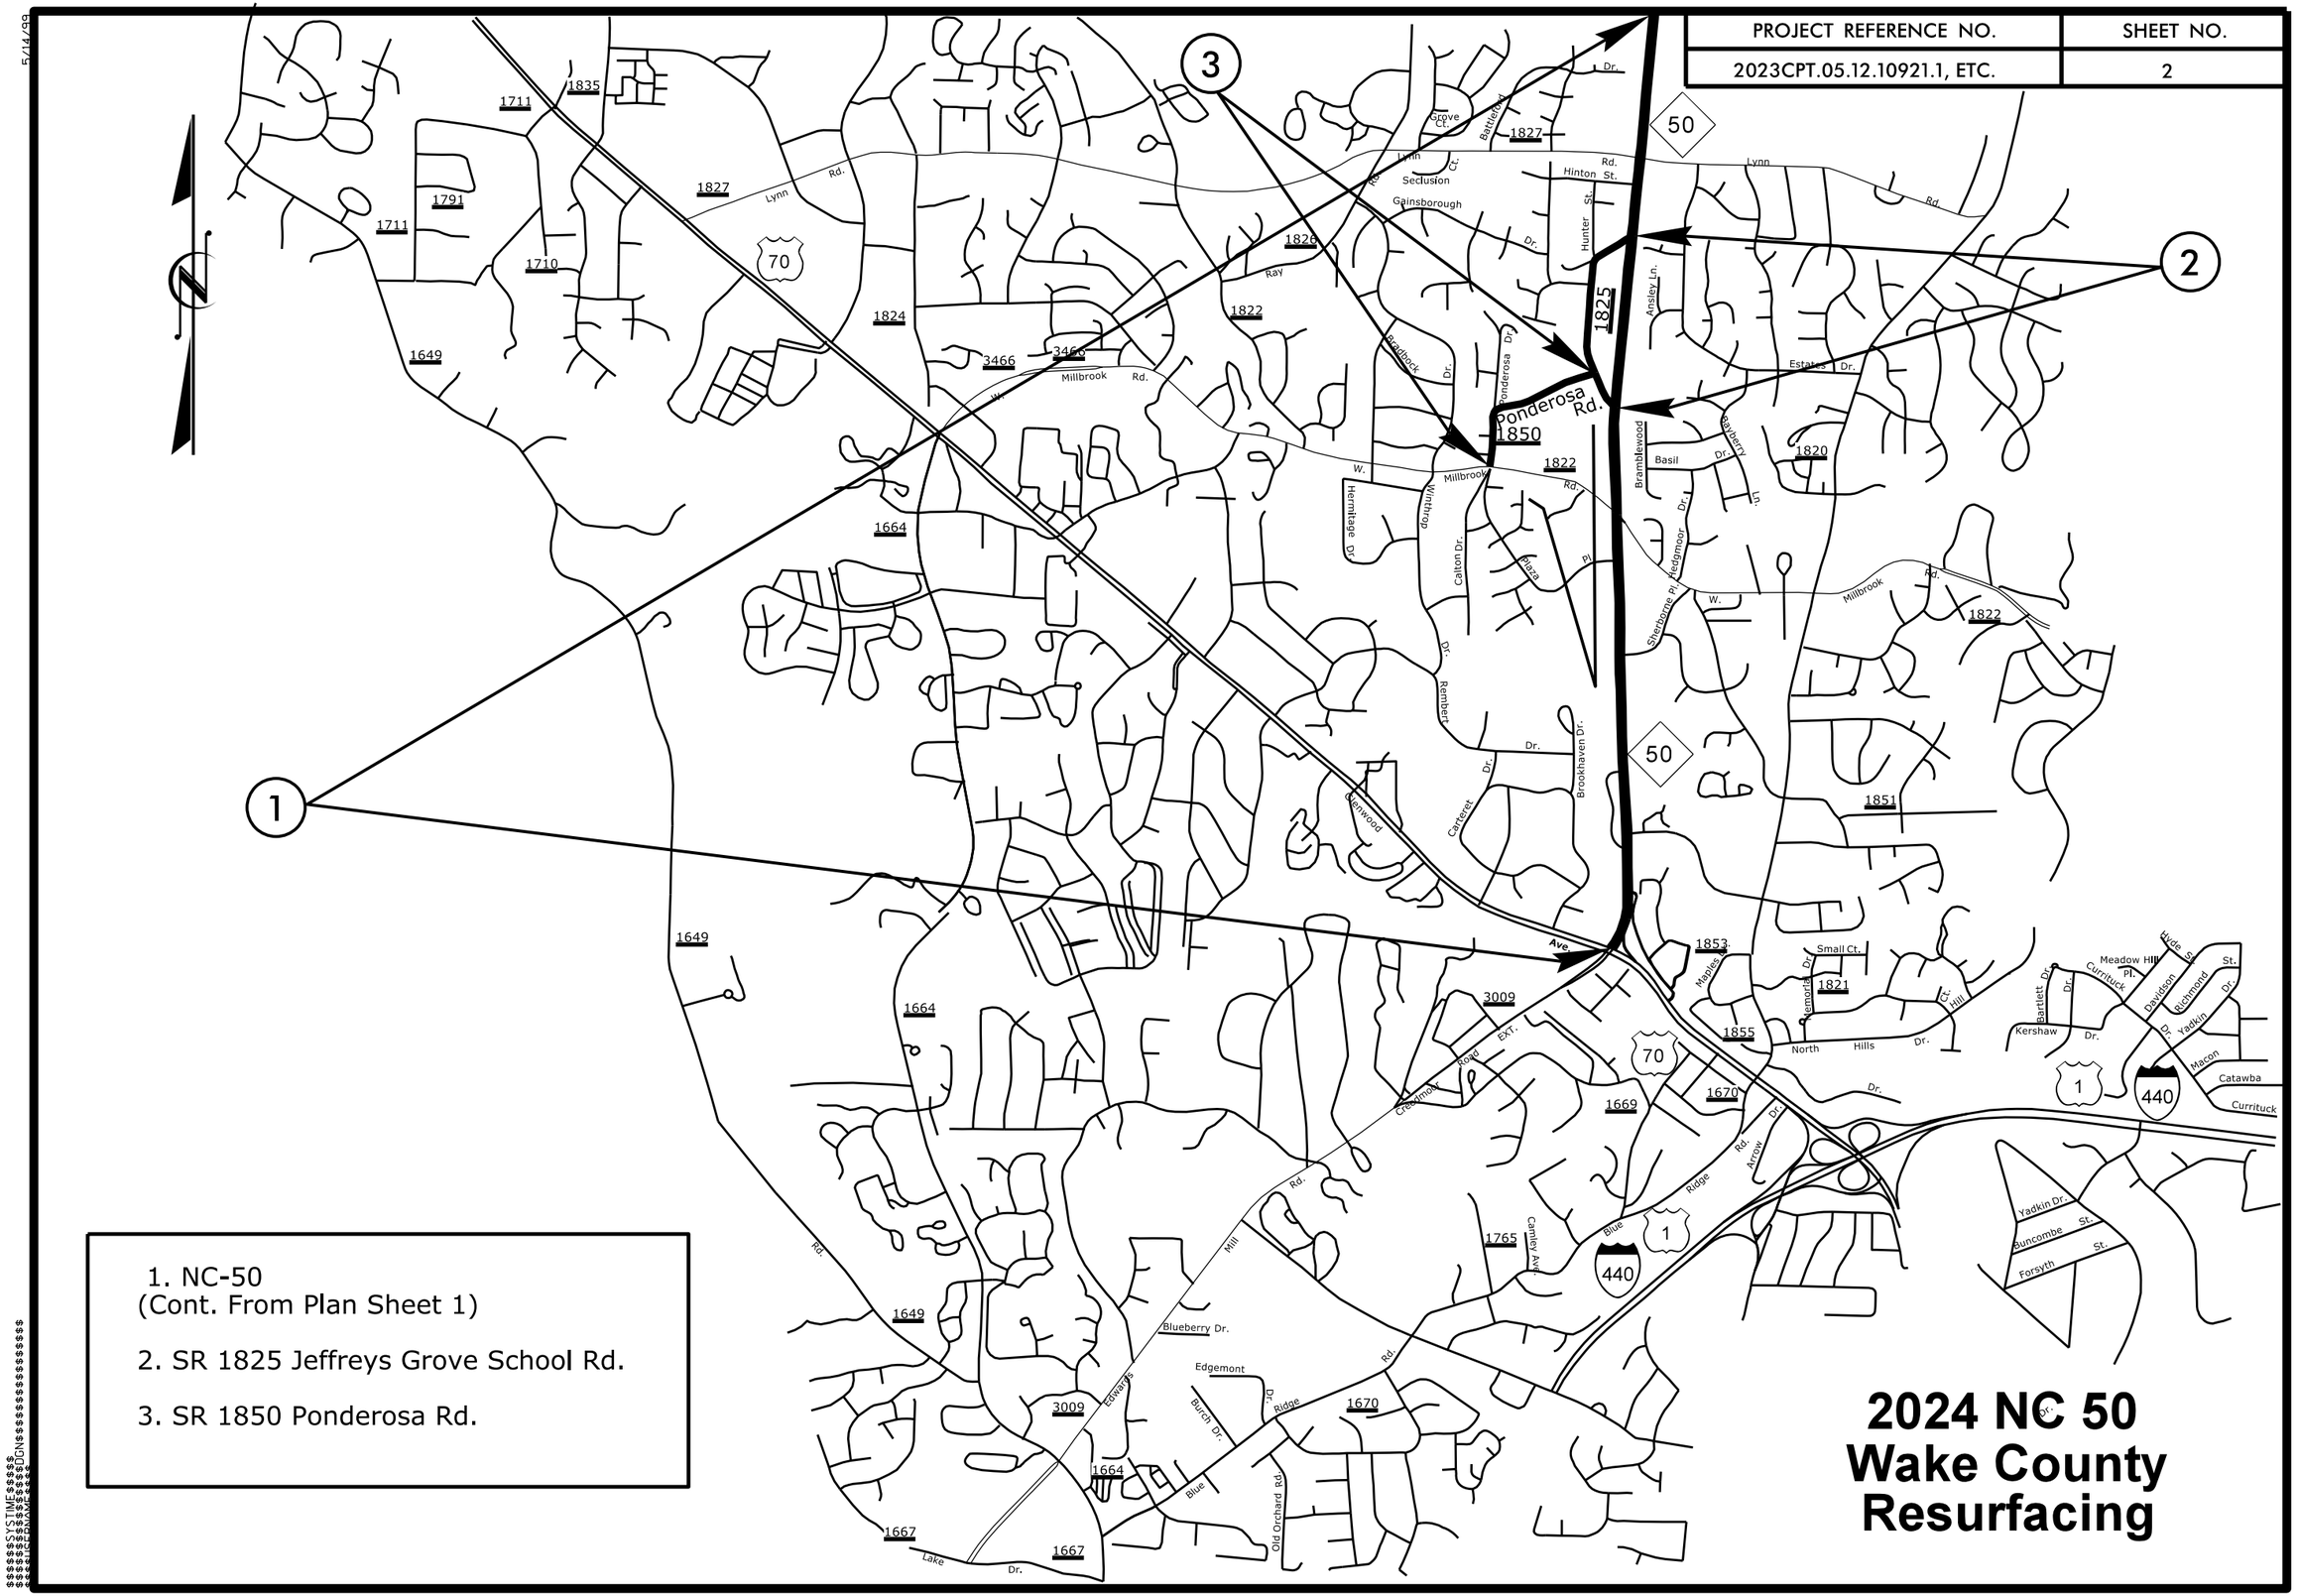

1. NC-50
(Cont. From Plan Sheet 1)

2. SR 1825 Jeffreys Grove School Rd.

3. SR 1850 Ponderosa Rd.

2024 NC 50 Wake County Resurfacing