PAVEMENT SCHEDULE	
C1	1½″ S9.5B
C2	1½″ S9.5C
R	EXIST. C&G
S	SHLD RECONST.
U	EXIST. PAVEMENT
V1	1½″ MILLING
V2	0-1½″ MILLING

PROJECT REFERENCE NO.	SHEET NO.
2023CPT.05.12.0392.ETC	14

Prepared in the Office of: SUMMIT

* VARIABLE OUTSIDE SHOULDER – PARTIAL C&G, PARTIAL EARTH SHOULDER

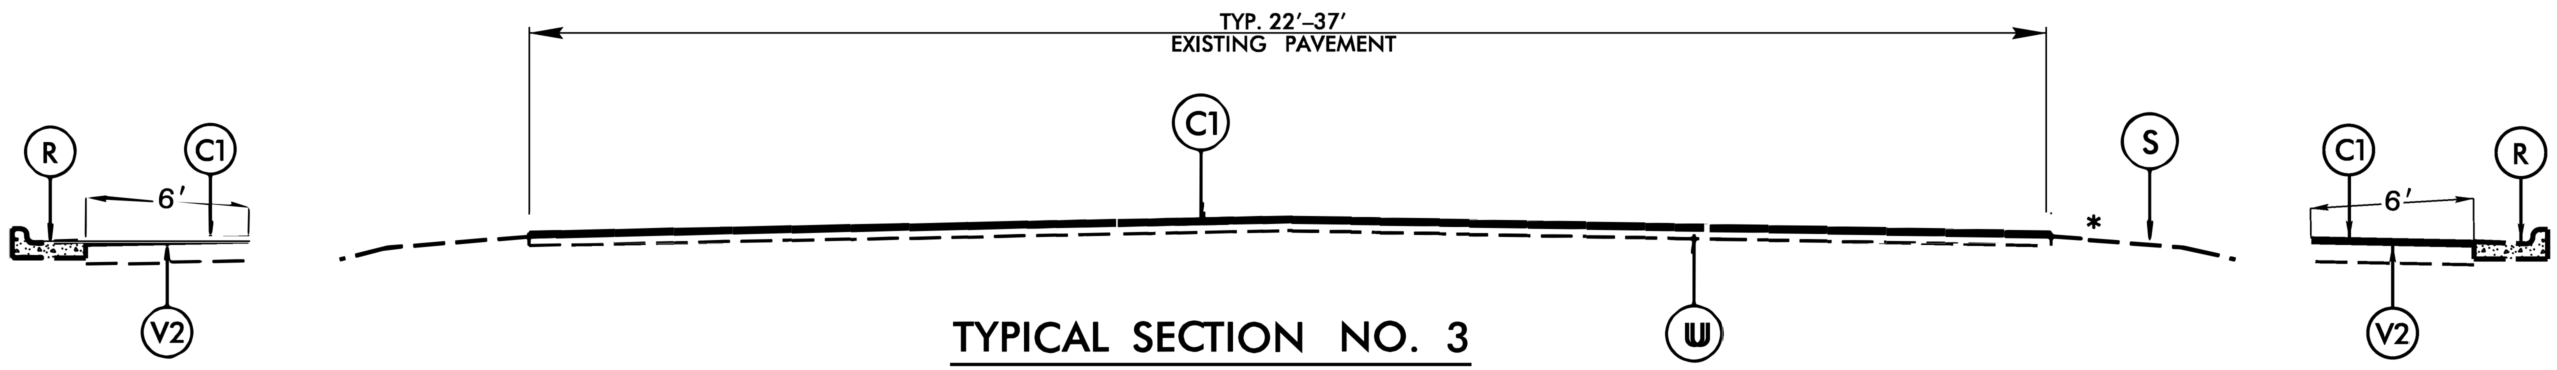

TYPICAL SECTION NO. 3

FULL DEPTH PATCHING AND RESURFACE S9.5B

MAP 3 SR 1850 (PONDEROSA RD.)
0–1½″ MILLING AT CURB & GUTTER
AT APPROXIMATLY STA 0+00 TO STA 2+20 (LT),
STA 2+20 TO STA 8+00 (LT/RT), STA 8+00 TO STA 10+50 (LT).
STA 10+50 TO 11+42 (LT/RT), STA 11+42 TO 14+50 (RT).

$$$$$SYSTIME$$$$$
$$$$$$$$$$$$DGN$$$$$$$$$$$$$$$$$
$$$$USERNAME$$$$