DocuSign Envelope ID: CB8B8905-DCA7-4B68-AE64-E9D8EFE1C0F3

8/17/99

STV 100 Years
STV Engineers, Inc.
900 West Trade St, Suite 715
Charlotte, NC 28202
NC License Number F-0991

TIP NO.	SHEET NO.
B-5808	PMP-3

APPROVED:

DATE: 2/20/2023

SEAL

NORTH CAROLINA PROFESSIONAL ENGINEER SEAL 039234 ENGINEER BRIAN T. HONEYCUTT

DOCUMENT NOT CONSIDERED FINAL UNLESS ALL SIGNATURES COMPLETED

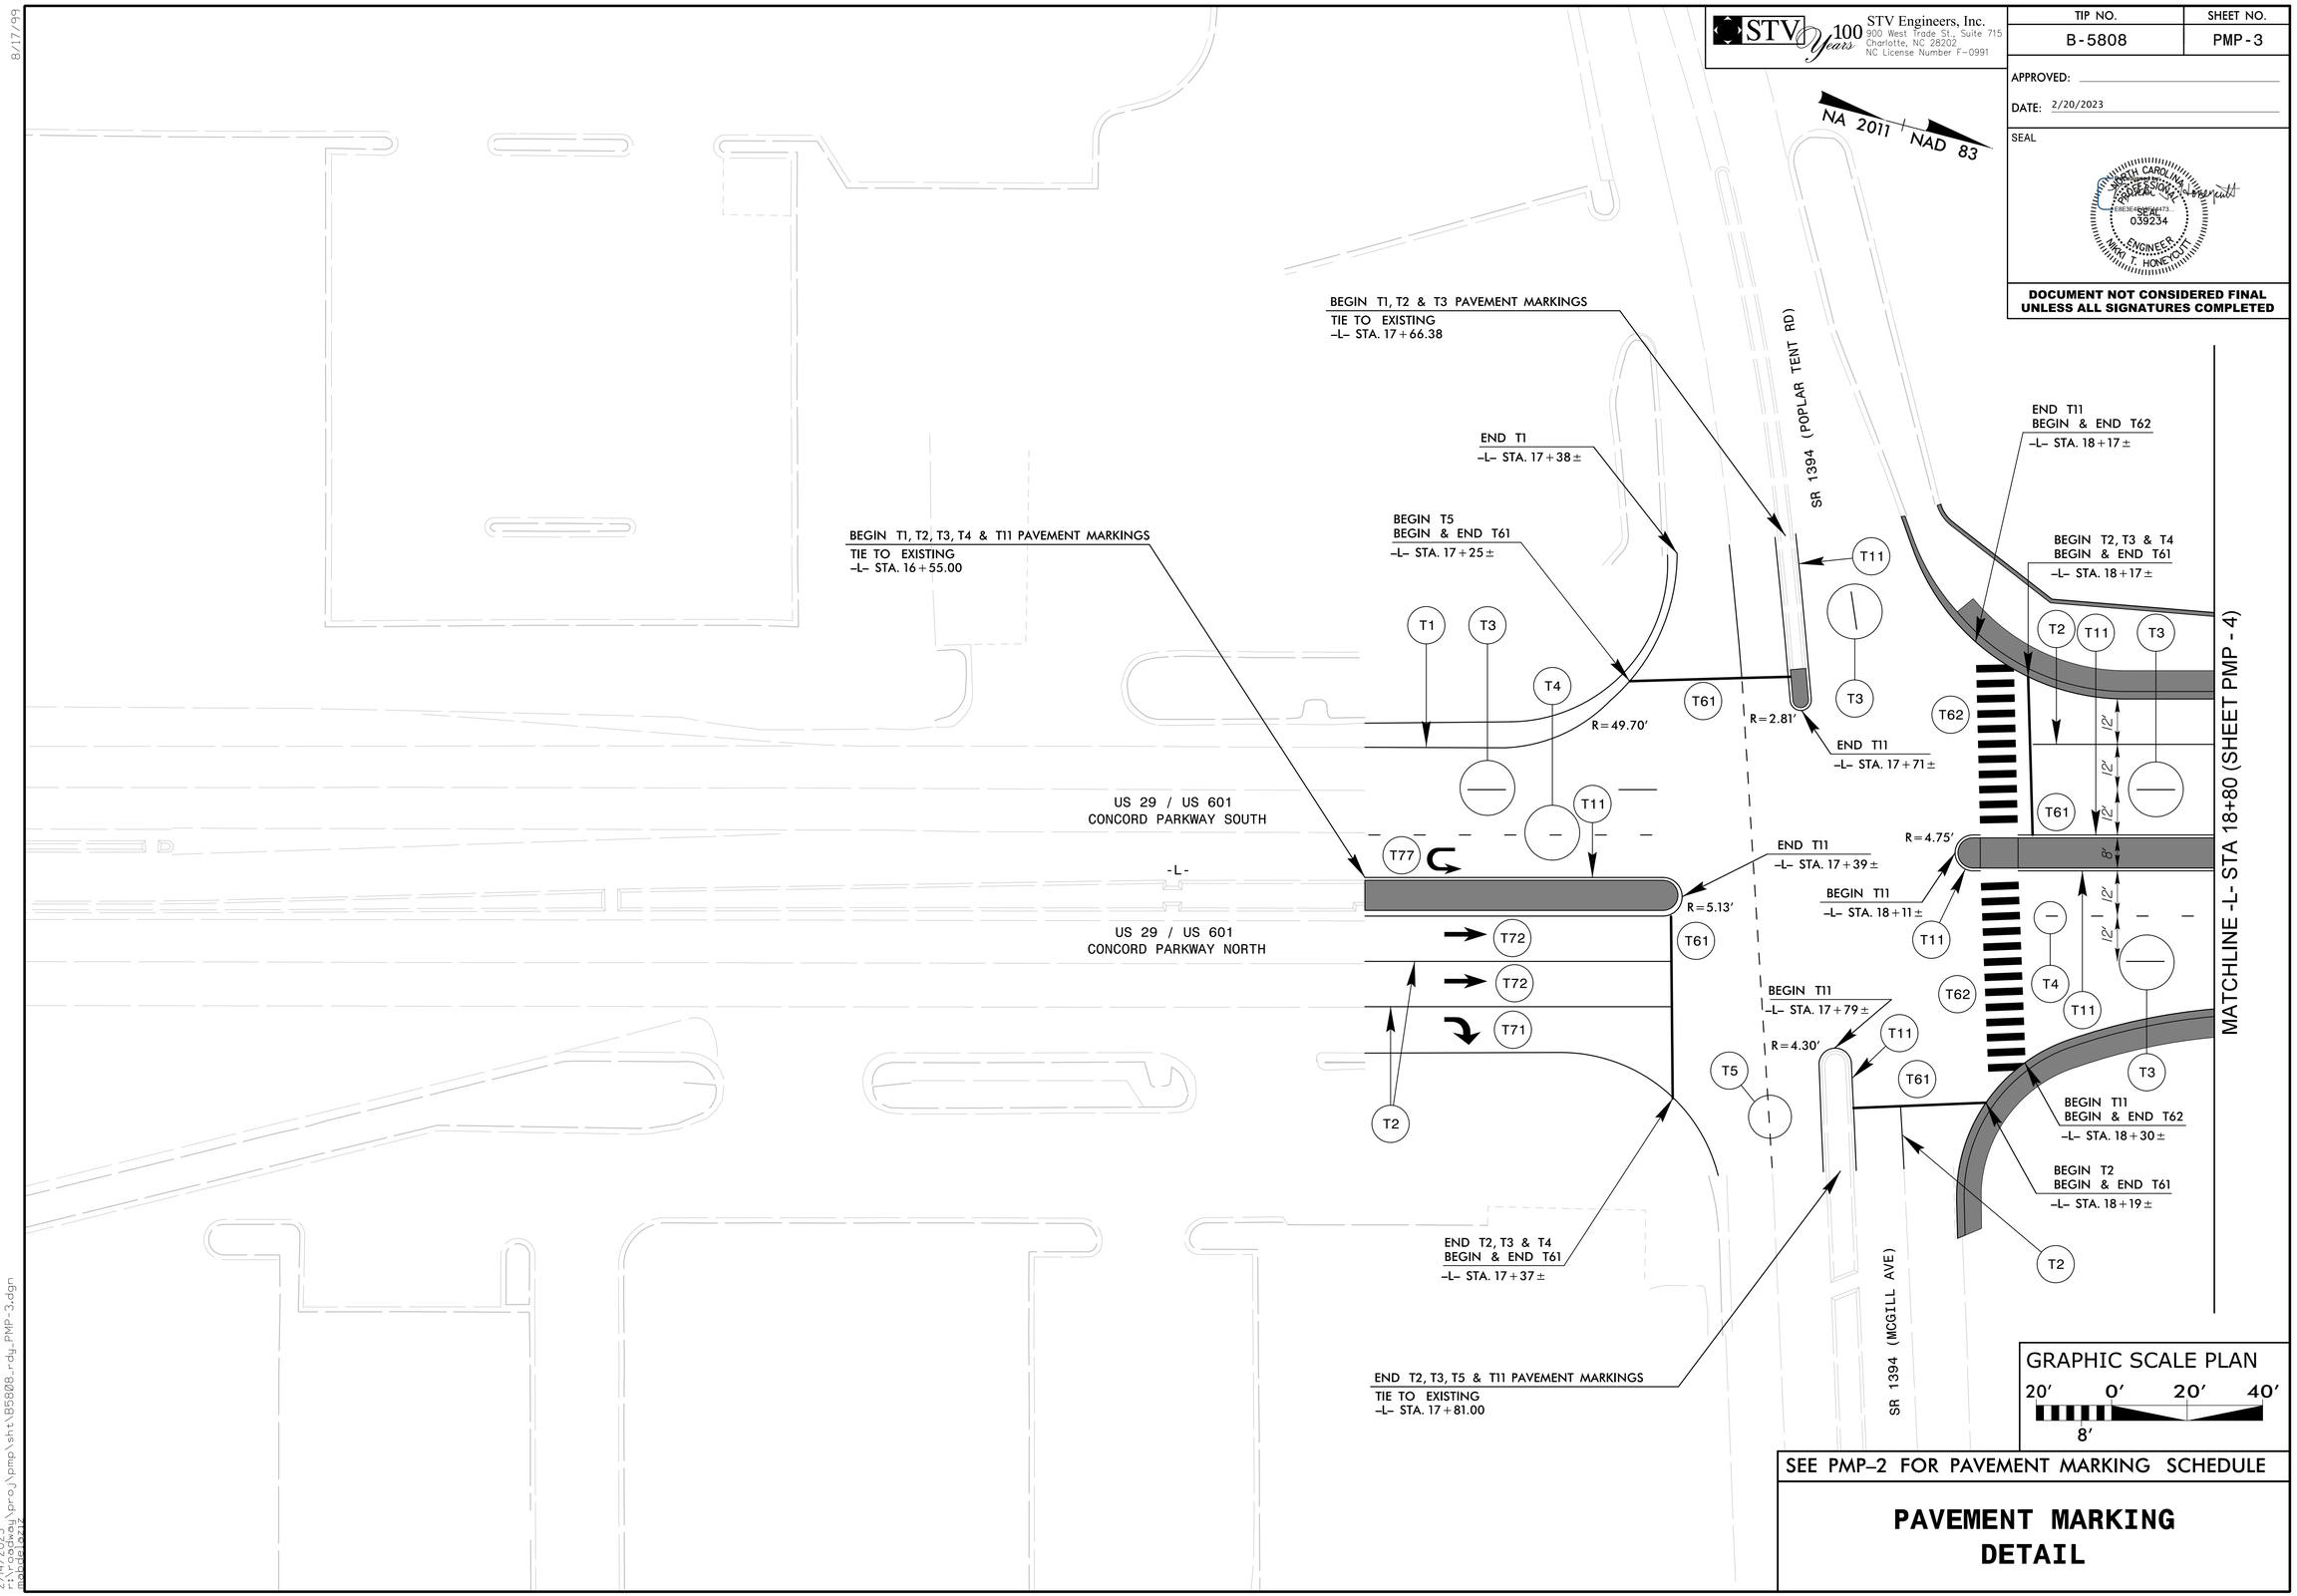

GRAPHIC SCALE PLAN

20' 0' 20' 40'

8'

SEE PMP-2 FOR PAVEMENT MARKING SCHEDULE

PAVEMENT MARKING DETAIL

2/14/2023
r:\roadway\proj\pmp\sht\B5808_rdy_PMP-3.dgn
mabdelwaz