5/26/20

CLEARING AND GRUBBING EROSION CONTROL FOR CONSTRUCTION SHEET 4

NOTE:
IMPERVIOUS DIKES MAY BE MODIFIED AND/OR ELIMINATED AS DIRECTED.

NOTE:
PERIMETER EROSION CONTROL MEASURES SHALL BE INSTALLED DURING CLEARING AND GRUBBING PHASE.

NOTE:
UTILIZE SPECIAL STILLING BASIN TO DEWATER WORK SITE AS DIRECTED.

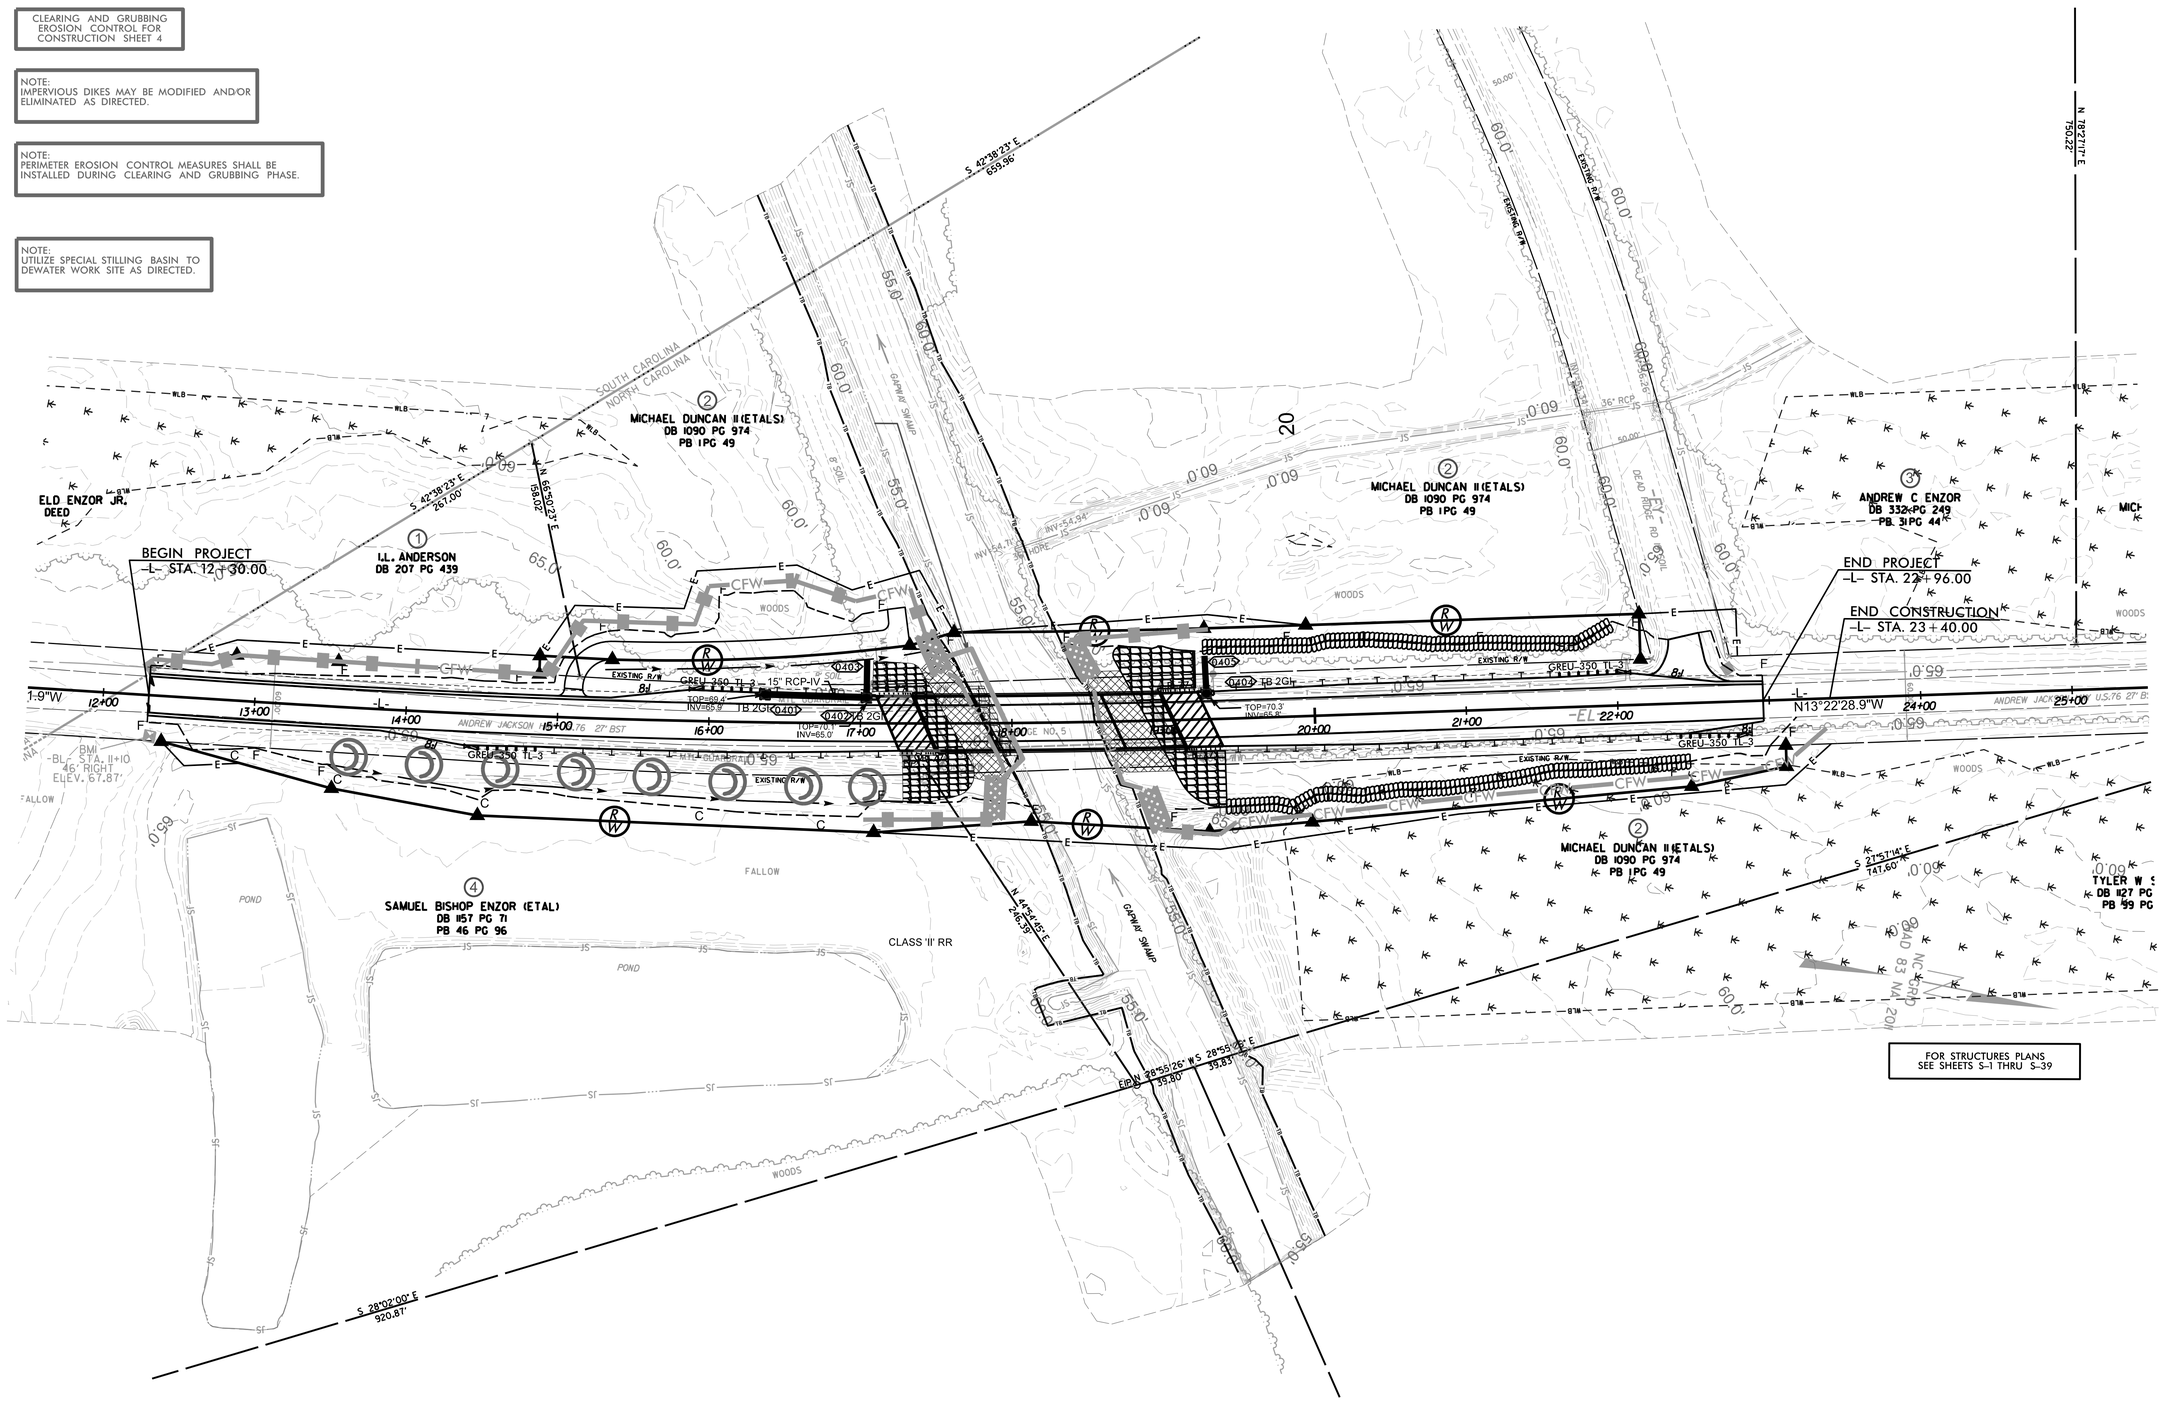

B-0073

EC-4/CONST.4

ROADWAY DESIGN ENGINEER

HYDRAULICS ENGINEER

STATE OF NORTH CAROLINA

ROADWAY DESIGN UNIT

PREPARED BY

wsp

434 FAYETTEVILLE ST. #1500
RALEIGH, NC 27601
NC ENG F-1253