DocuSign Envelope ID: E92B913B-CFCE-4560-AA0C-9C3AD02F09E5

8/26/21

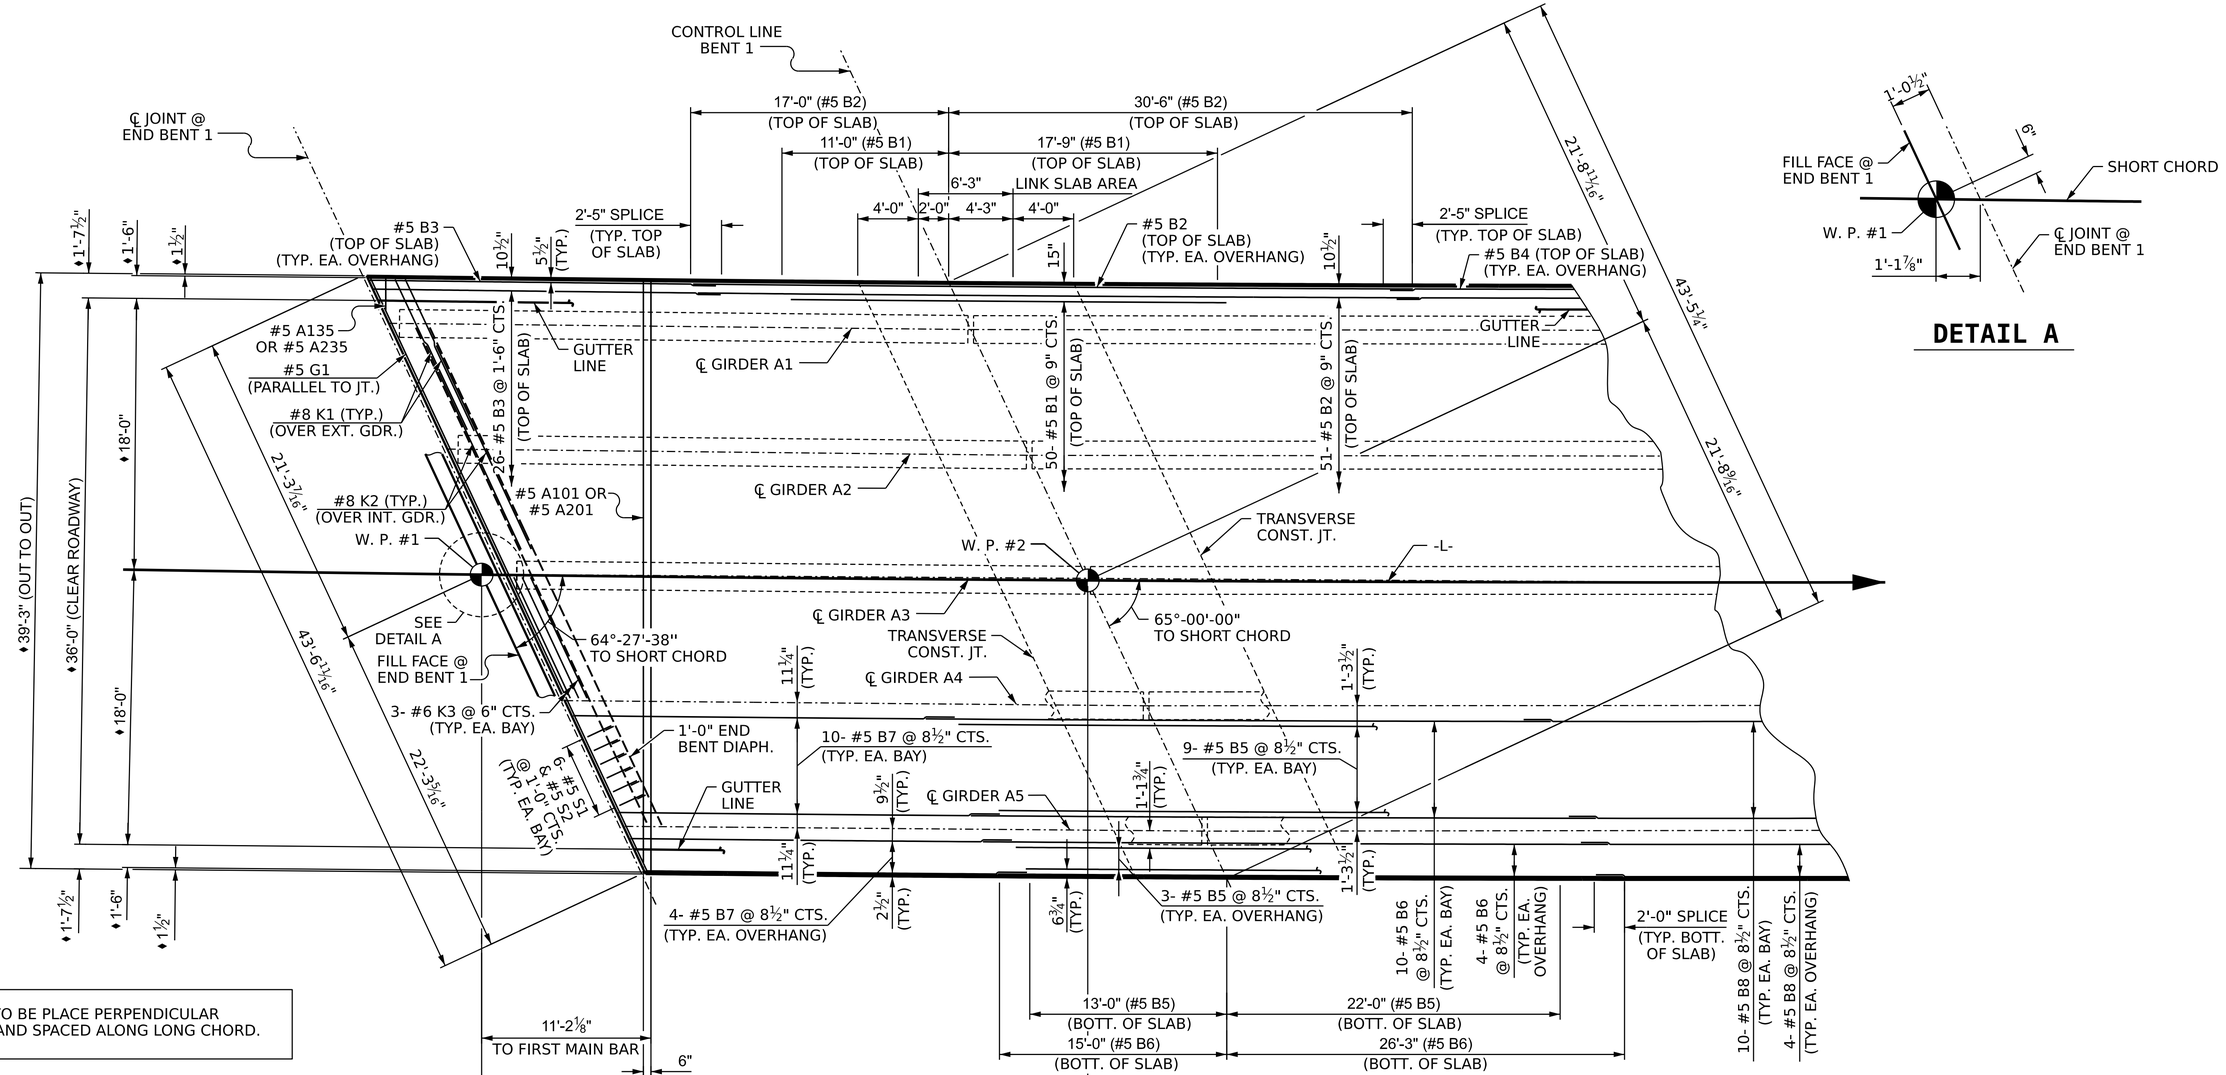

NOTE: "A" BARS TO BE PLACE PERPENDICULAR TO LONG CHORD AND SPACED ALONG LONG CHORD.

DETAIL A

PLAN OF SPAN A

℄ RADIAL

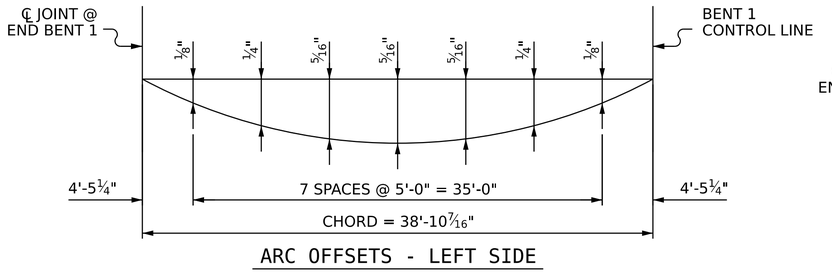

ARC OFFSETS - LEFT SIDE

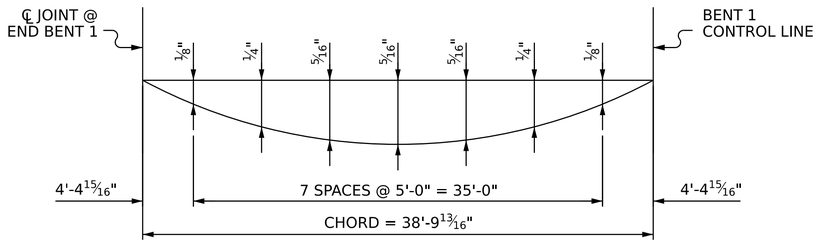

ARC OFFSETS - RIGHT SIDE

PROJECT NO. BR-0073

COLUMBUS COUNTY

STATION: 18+24.50 -L-

SHEET 1 OF 3

STATE OF NORTH CAROLINA
DEPARTMENT OF TRANSPORTATION
RALEIGH

SUPERSTRUCTURE

PLAN OF SPAN A

NORTH CAROLINA PROFESSIONAL SEAL 48615 ENGINEER PATRICK N. HOLDER
2/23/2023

VOLKERT
5430 Wade Park Blvd., Suite 410
Raleigh, NC 27607
Tel. 919-854-0344 Fax. 919-854-0355
NC License No. F-0765

DOCUMENT NOT CONSIDERED FINAL UNLESS ALL SIGNATURES COMPLETED

REVISIONS						SHEET NO.
NO.	BY:	DATE:	NO.	BY:	DATE:	S-10
1			3			TOTAL SHEETS
2			4			38

DRAWN BY : A. Y. WU DATE : 9/22
CHECKED BY : D. A. GLADDEN DATE : 10/22
DESIGN ENGINEER OF RECORD: P. N. HOLDER DATE : 11/22

2/13/2023
R:\New Raleigh Data\PROJECTS\Engineering Projects\1037701.160 BR-0073 Columbus 5\Structures\FinalPlans\401_021_BR0073_SMU_S1_S-10_230005.dgn
annie.wu