DocuSign Envelope ID: 5C0FA9E3-A14B-466D-8D88-5E21143EB8EA

PROJ. REFERENCE NO.	SHEET NO.
BP7.R006	TMP-2C

HDR Engineering, Inc. of the Carolinas
555 Fayetteville St, Suite 900 Raleigh, N.C. 27601
N.C.B.E.L.S. License Number: F-0116

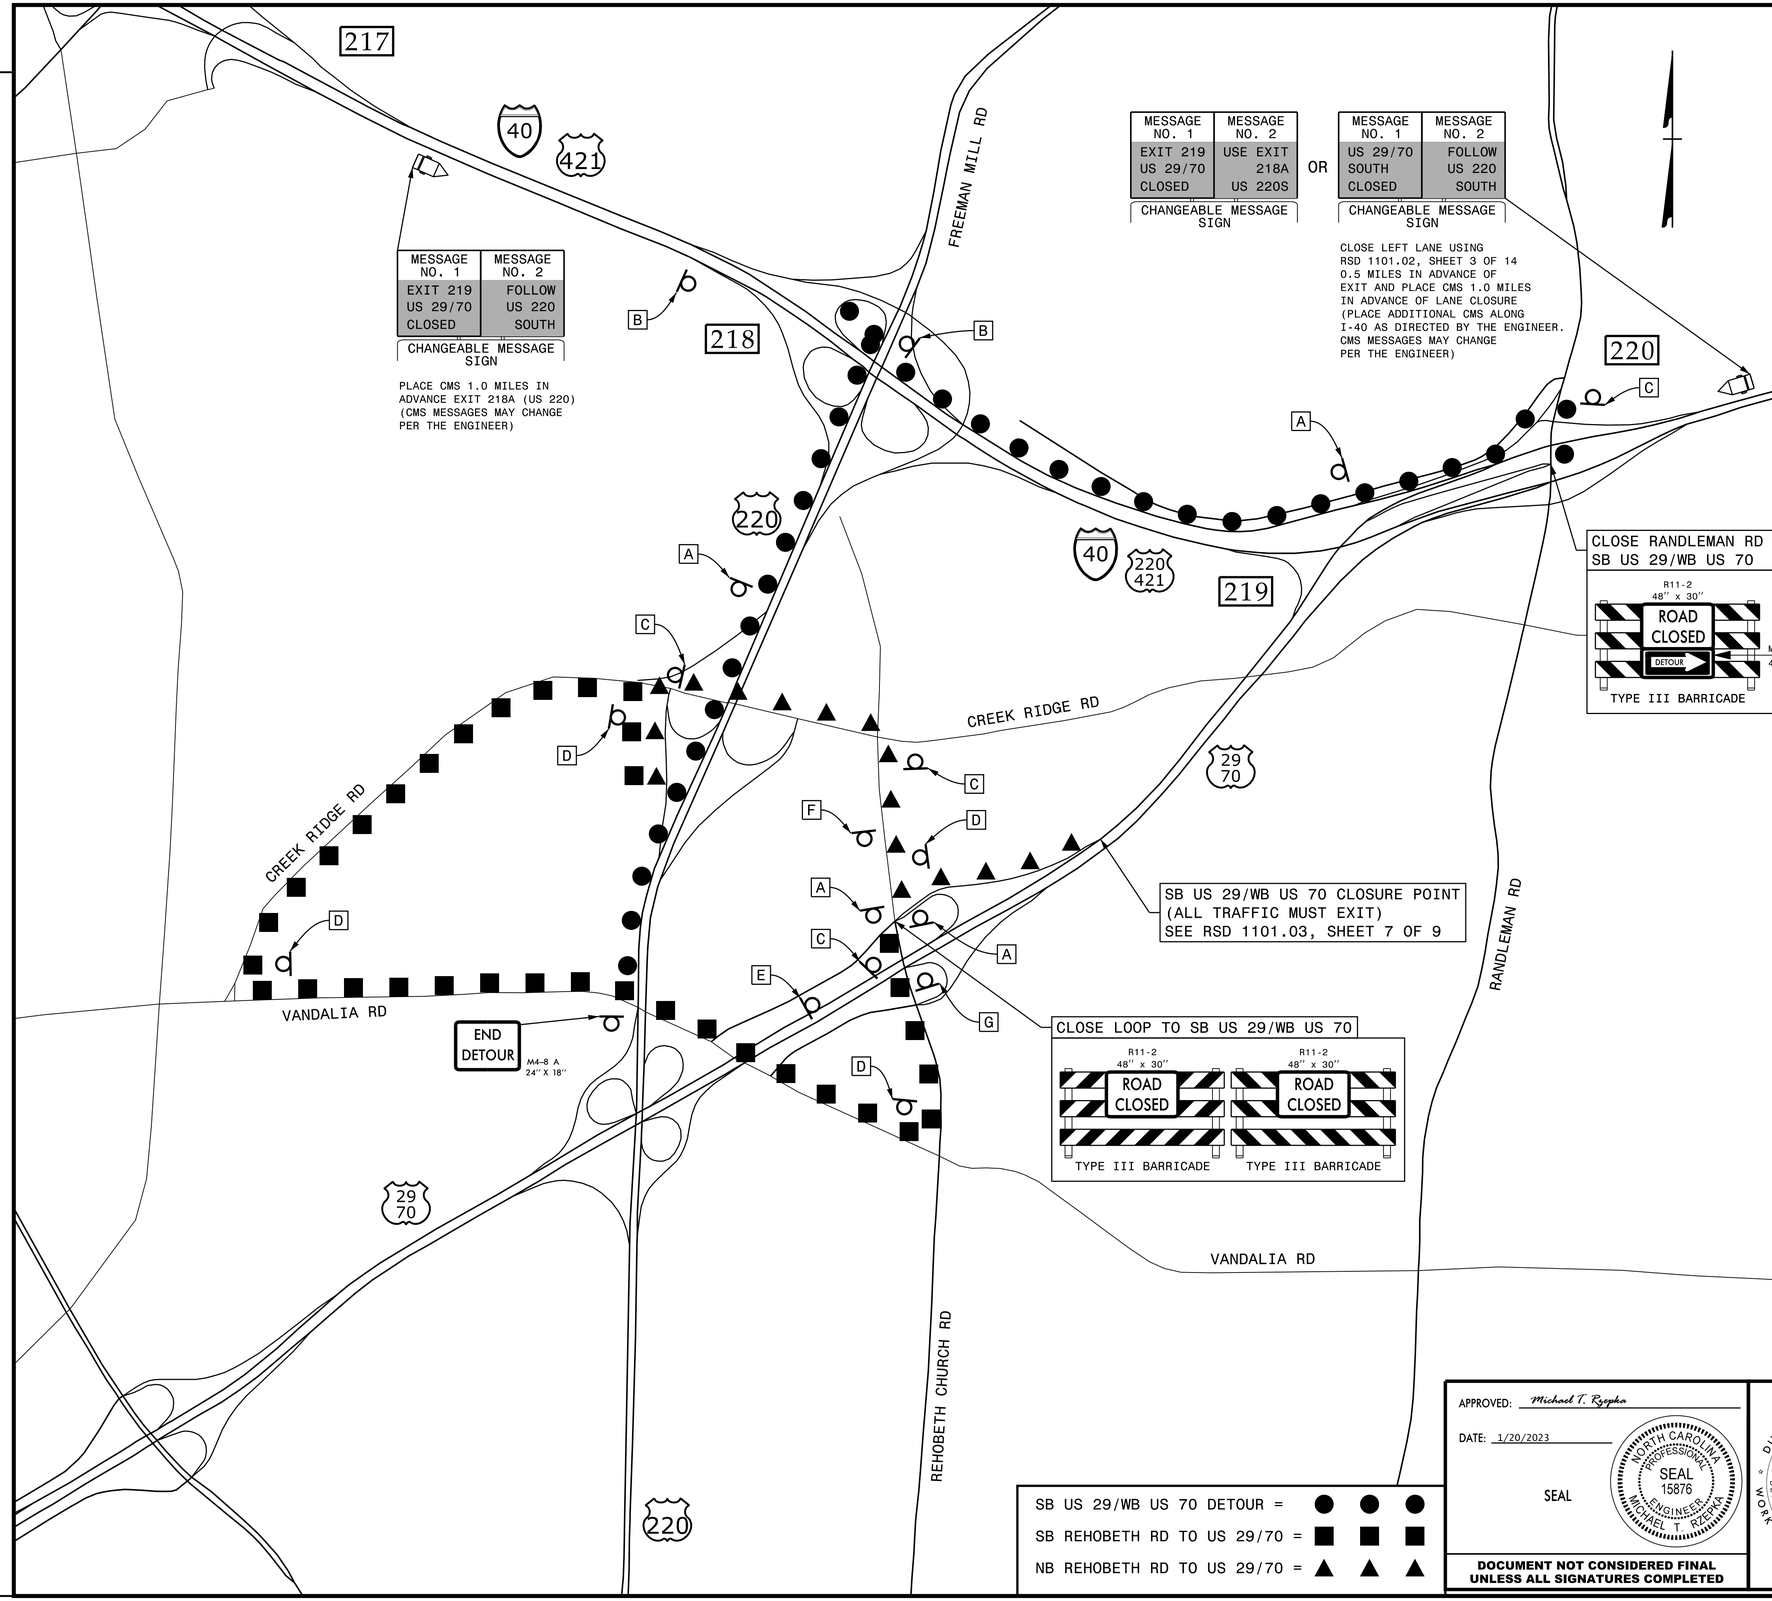

A

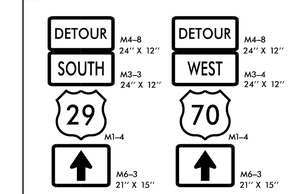

B

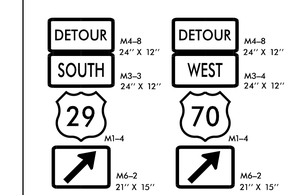

C

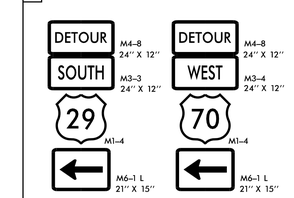

D

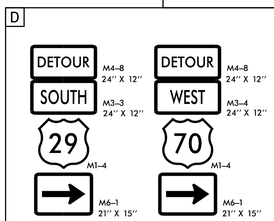

E

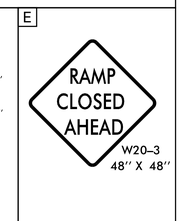

F

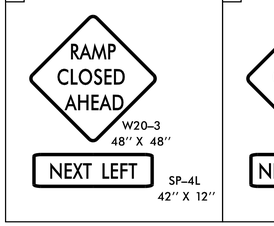

G

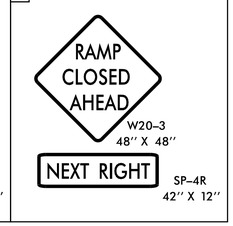

NOTES: COVER OR REMOVE DETOUR SIGNS WHEN NOT IN USE

SB US 29/WB US 70 DETOUR = ● ● ●
SB REHOBETH RD TO US 29/70 = ■ ■ ■
NB REHOBETH RD TO US 29/70 = ▲ ▲ ▲

APPROVED: *Michael T. Rzepka*

DATE: 1/20/2023

SEAL

NORTH CAROLINA PROFESSIONAL SEAL 15876 ENGINEER MICHAEL T. RZEPKA

DOCUMENT NOT CONSIDERED FINAL UNLESS ALL SIGNATURES COMPLETED

DIVISION OF HIGHWAYS · STATE OF NORTH CAROLINA · DEPARTMENT OF TRANSPORTATION · WORK ZONE TRAFFIC CONTROL

SB US 29/WB US 70 NIGHTLY CLOSURE DETOUR FOR BRIDGE WORK

REVISIONS

PLOT DRIVER: NCDOT_pdf_color_eng_50.plt PENTABLE: NCDOT_tcp.tbl
USER: CHARNDEN DATE: 1/17/2023 TIME: 10:42:46 AM
FILE: pw:\\pwhdrusea01:HDR_US_East_01\Documents\5705\10127116\6.0_CAD_BIM\6.2_WIP\Traffic\TrafficControl\TCP\400225_TC_TMP02C.dgn