DocuSign Envelope ID: 5C0FA9E3-A14B-466D-8D88-5E21143EB8EA

PROJ. REFERENCE NO.	SHEET NO.
BP7.R006	TMP-2D

HDR Engineering, Inc. of the Carolinas
555 Fayetteville St, Suite 900 Raleigh, N.C. 27601
N.C.B.E.L.S. License Number: F-0116

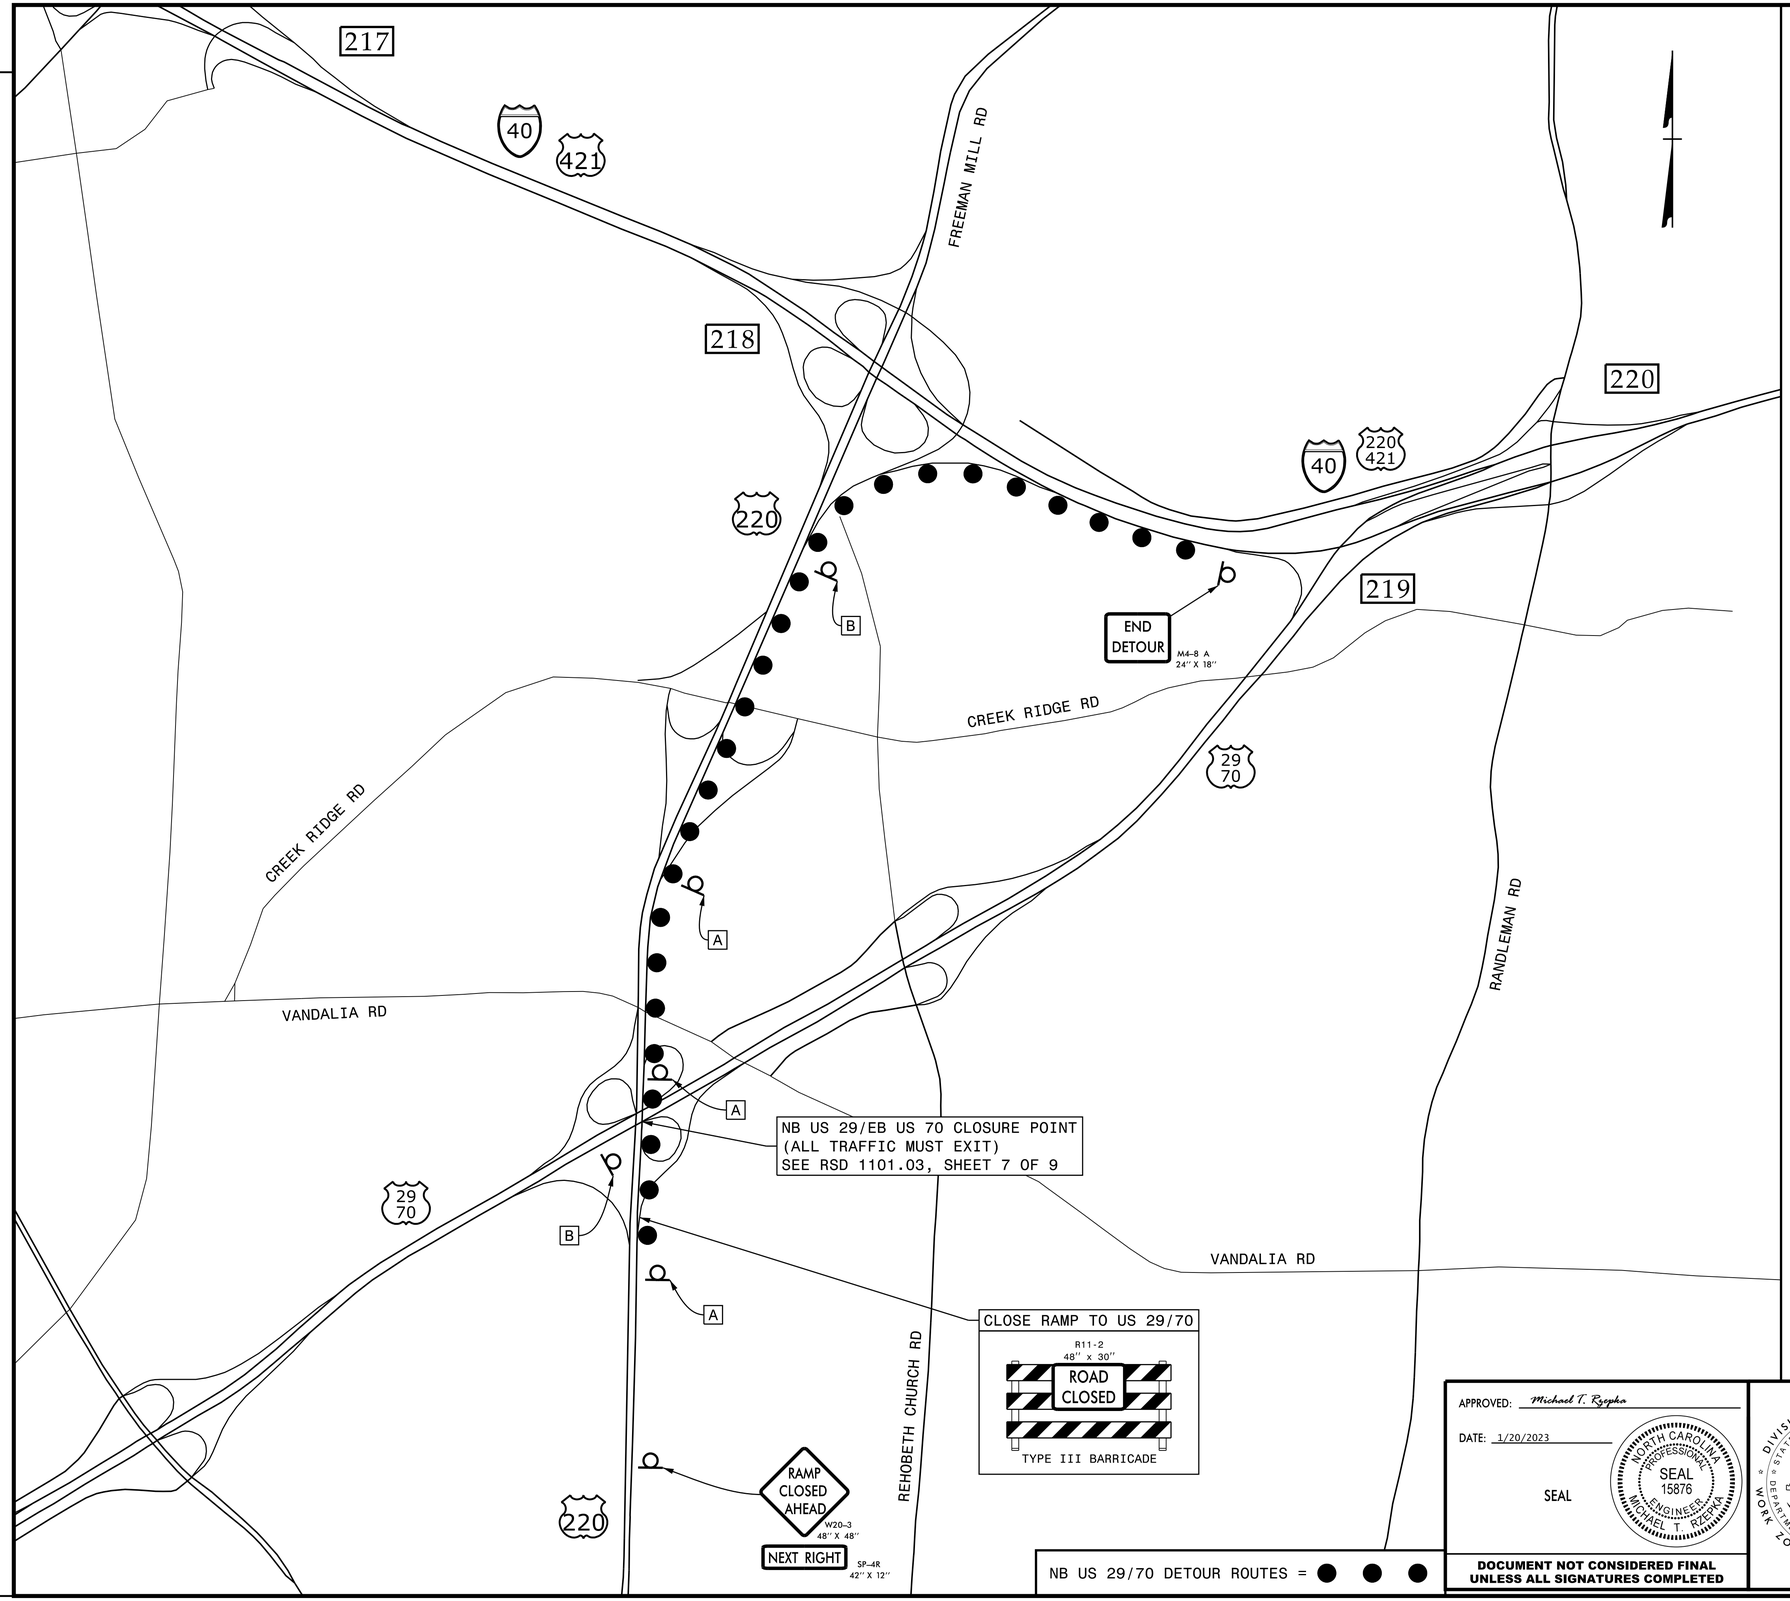

A

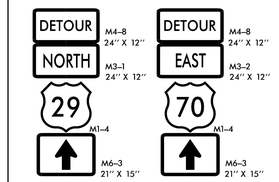

B

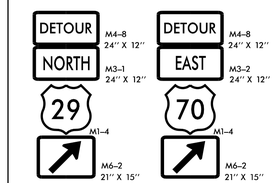

NOTES: COVER OR REMOVE DETOUR SIGNS WHEN NOT IN USE

APPROVED: Michael T. Rzepka

DATE: 1/20/2023

SEAL

NORTH CAROLINA PROFESSIONAL SEAL 15876 ENGINEER MICHAEL T. RZEPKA

DIVISION OF HIGHWAYS · STATE OF NORTH CAROLINA · DEPARTMENT OF TRANSPORTATION · WORK ZONE TRAFFIC CONTROL

DOCUMENT NOT CONSIDERED FINAL UNLESS ALL SIGNATURES COMPLETED

NB US 29/EB US 70 NIGHTLY CLOSURE DETOUR FOR BRIDGE WORK

REVISIONS

PLOT DRIVER: NCDOT_pdf_color_eng_50.plt PENTABLE: NCDOT_tcp.tbl
USER: CHARNDEN DATE: 1/17/2023 TIME: 10:42:55 AM
FILE: pw:\\pwhdruseas01:HDR_US_East_01\Documents\5705\10127116\6.0_CAD_BIM\6.2_WIP\Traffic\TrafficControl\TCP\400225_TC_TMP02D.dgn