DocuSign Envelope ID: 174B8E89-9108-4288-92CF-DA1ABEC4139F

PROJ. REFERENCE NO.	SHEET NO.
BR-0041	TMP-07

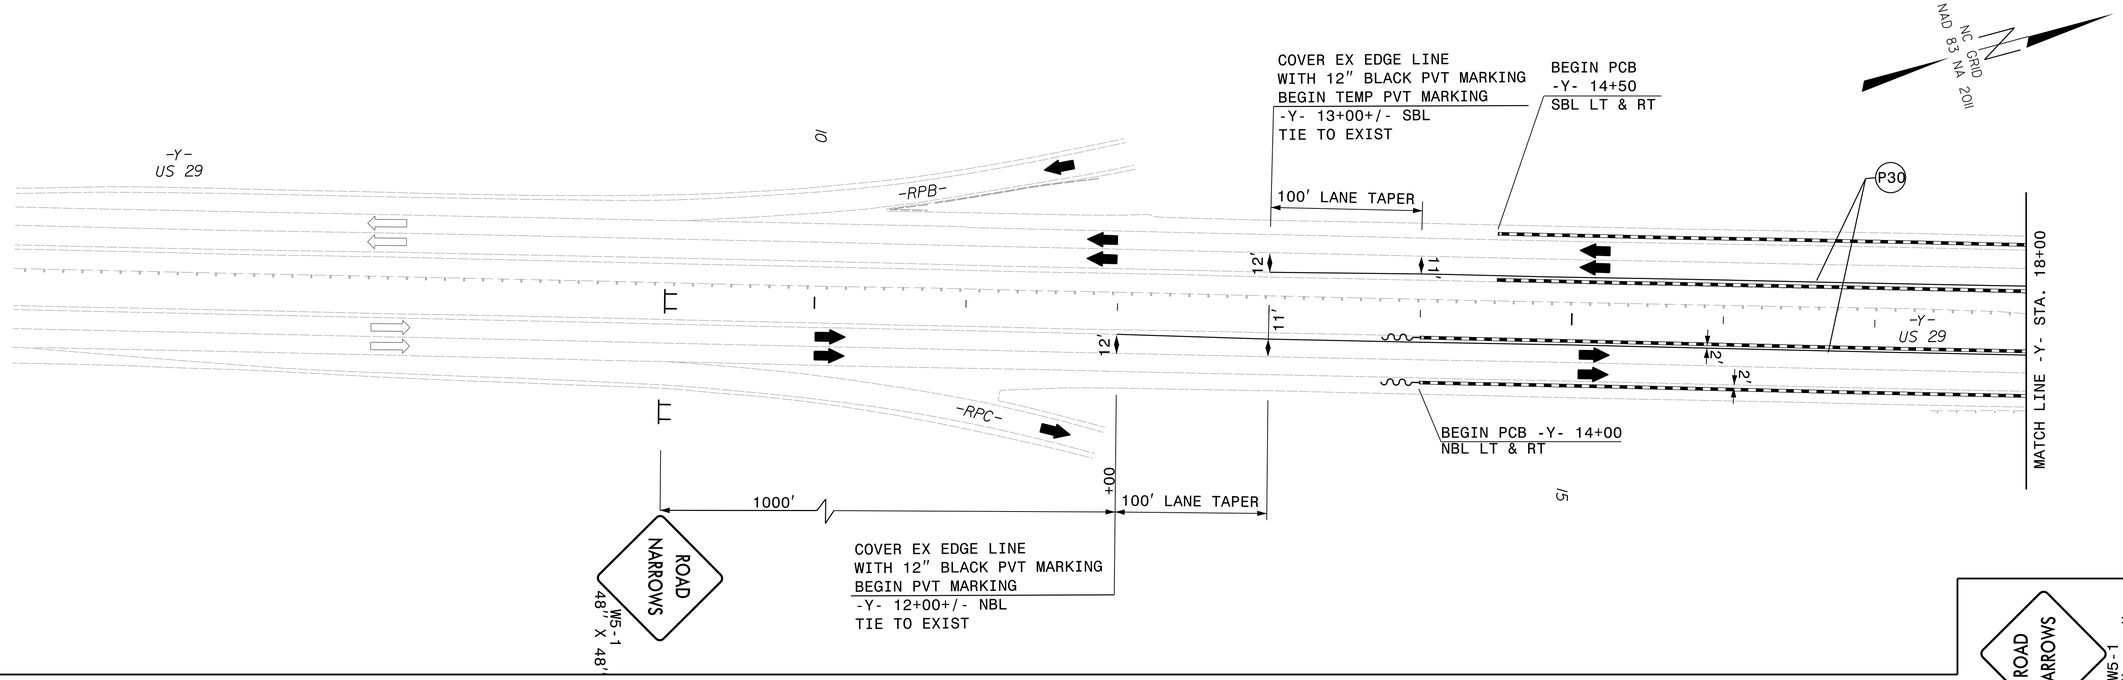

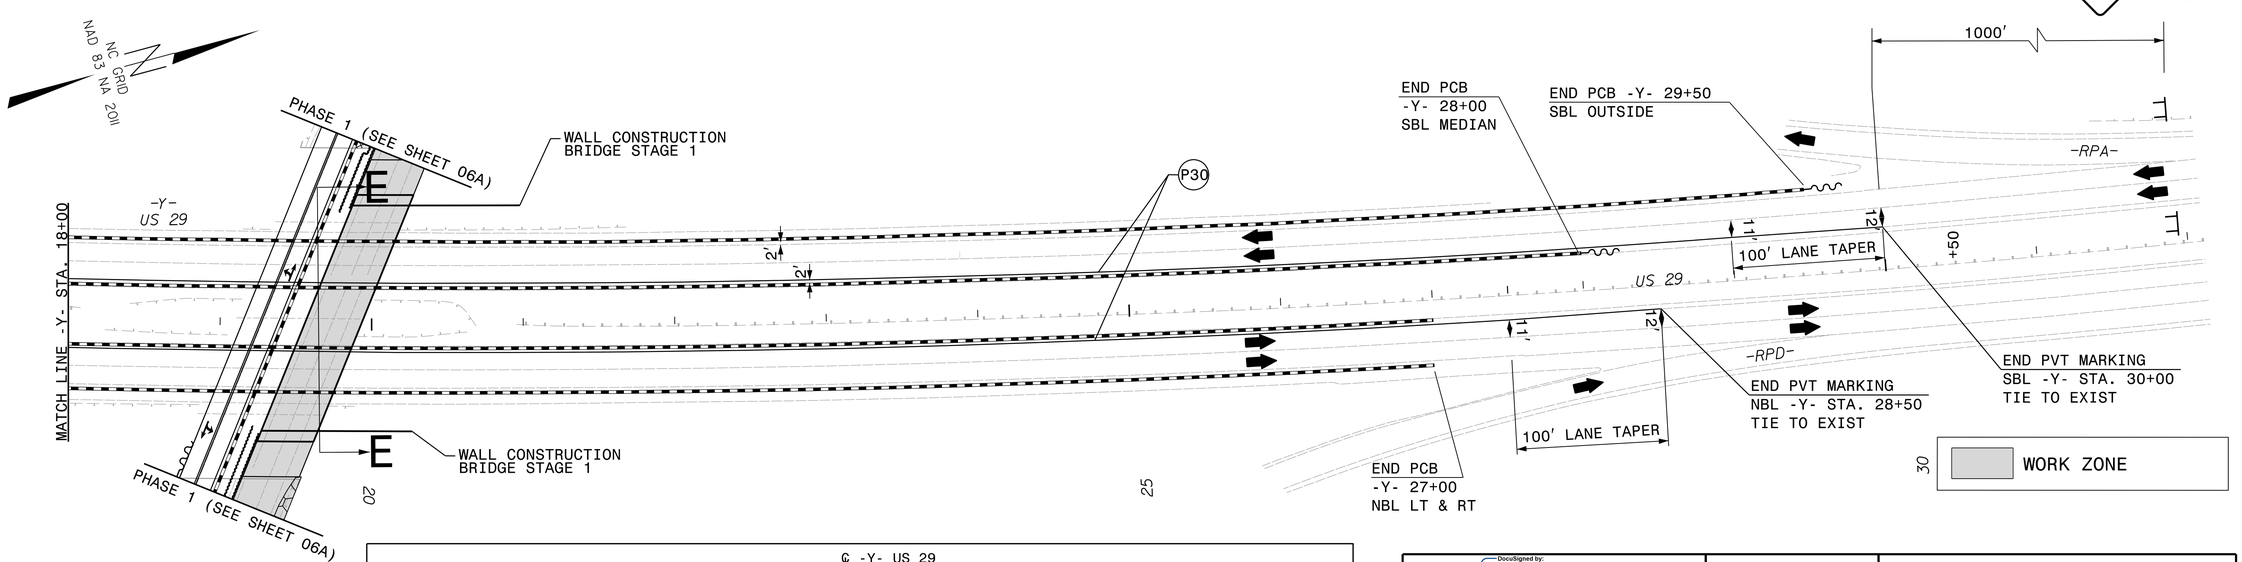

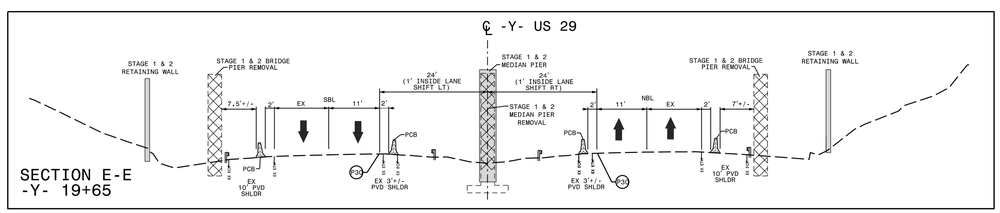

APPROVED: DocuSigned by: Jeffrey A. Koontz B4EBFECCD23B4F7...

DATE: 2/15/2023

SEAL

NORTH CAROLINA PROFESSIONAL SEAL 18122 ENGINEER JEFFREY A. KOONTZ

DIVISION OF HIGHWAYS STATE OF NORTH CAROLINA DEPARTMENT OF TRANSPORTATION WORK ZONE TRAFFIC CONTROL

DOCUMENT NOT CONSIDERED FINAL UNLESS ALL SIGNATURES COMPLETED

PHASE I
DETAILS
US 29

2/15/2023
BR0041_TC_TMP_04_Phl sh4.dgn
ion.ar.chambault