DocuSign Envelope ID: 7F128BD5-B2FB-4D89-8514-B13E005FA8E3

TIP NO.	SHEET NO.
BR-0041	SIGN-7

APPROVED: DocuSigned by: Jeffrey A. Koontz B4EBFECCD23B4F7...

DATE: 2/15/2023

SEAL

NORTH CAROLINA PROFESSIONAL SEAL 18122 ENGINEER JEFFREY A. KOONTZ

DOCUMENT NOT CONSIDERED FINAL UNLESS ALL SIGNATURES COMPLETED

AECOM

NC FIRM LICENSE No: F-0342
5438 Wade Park Boulevard, Suite 200
Raleigh, NC 27607
(919) 461-1100

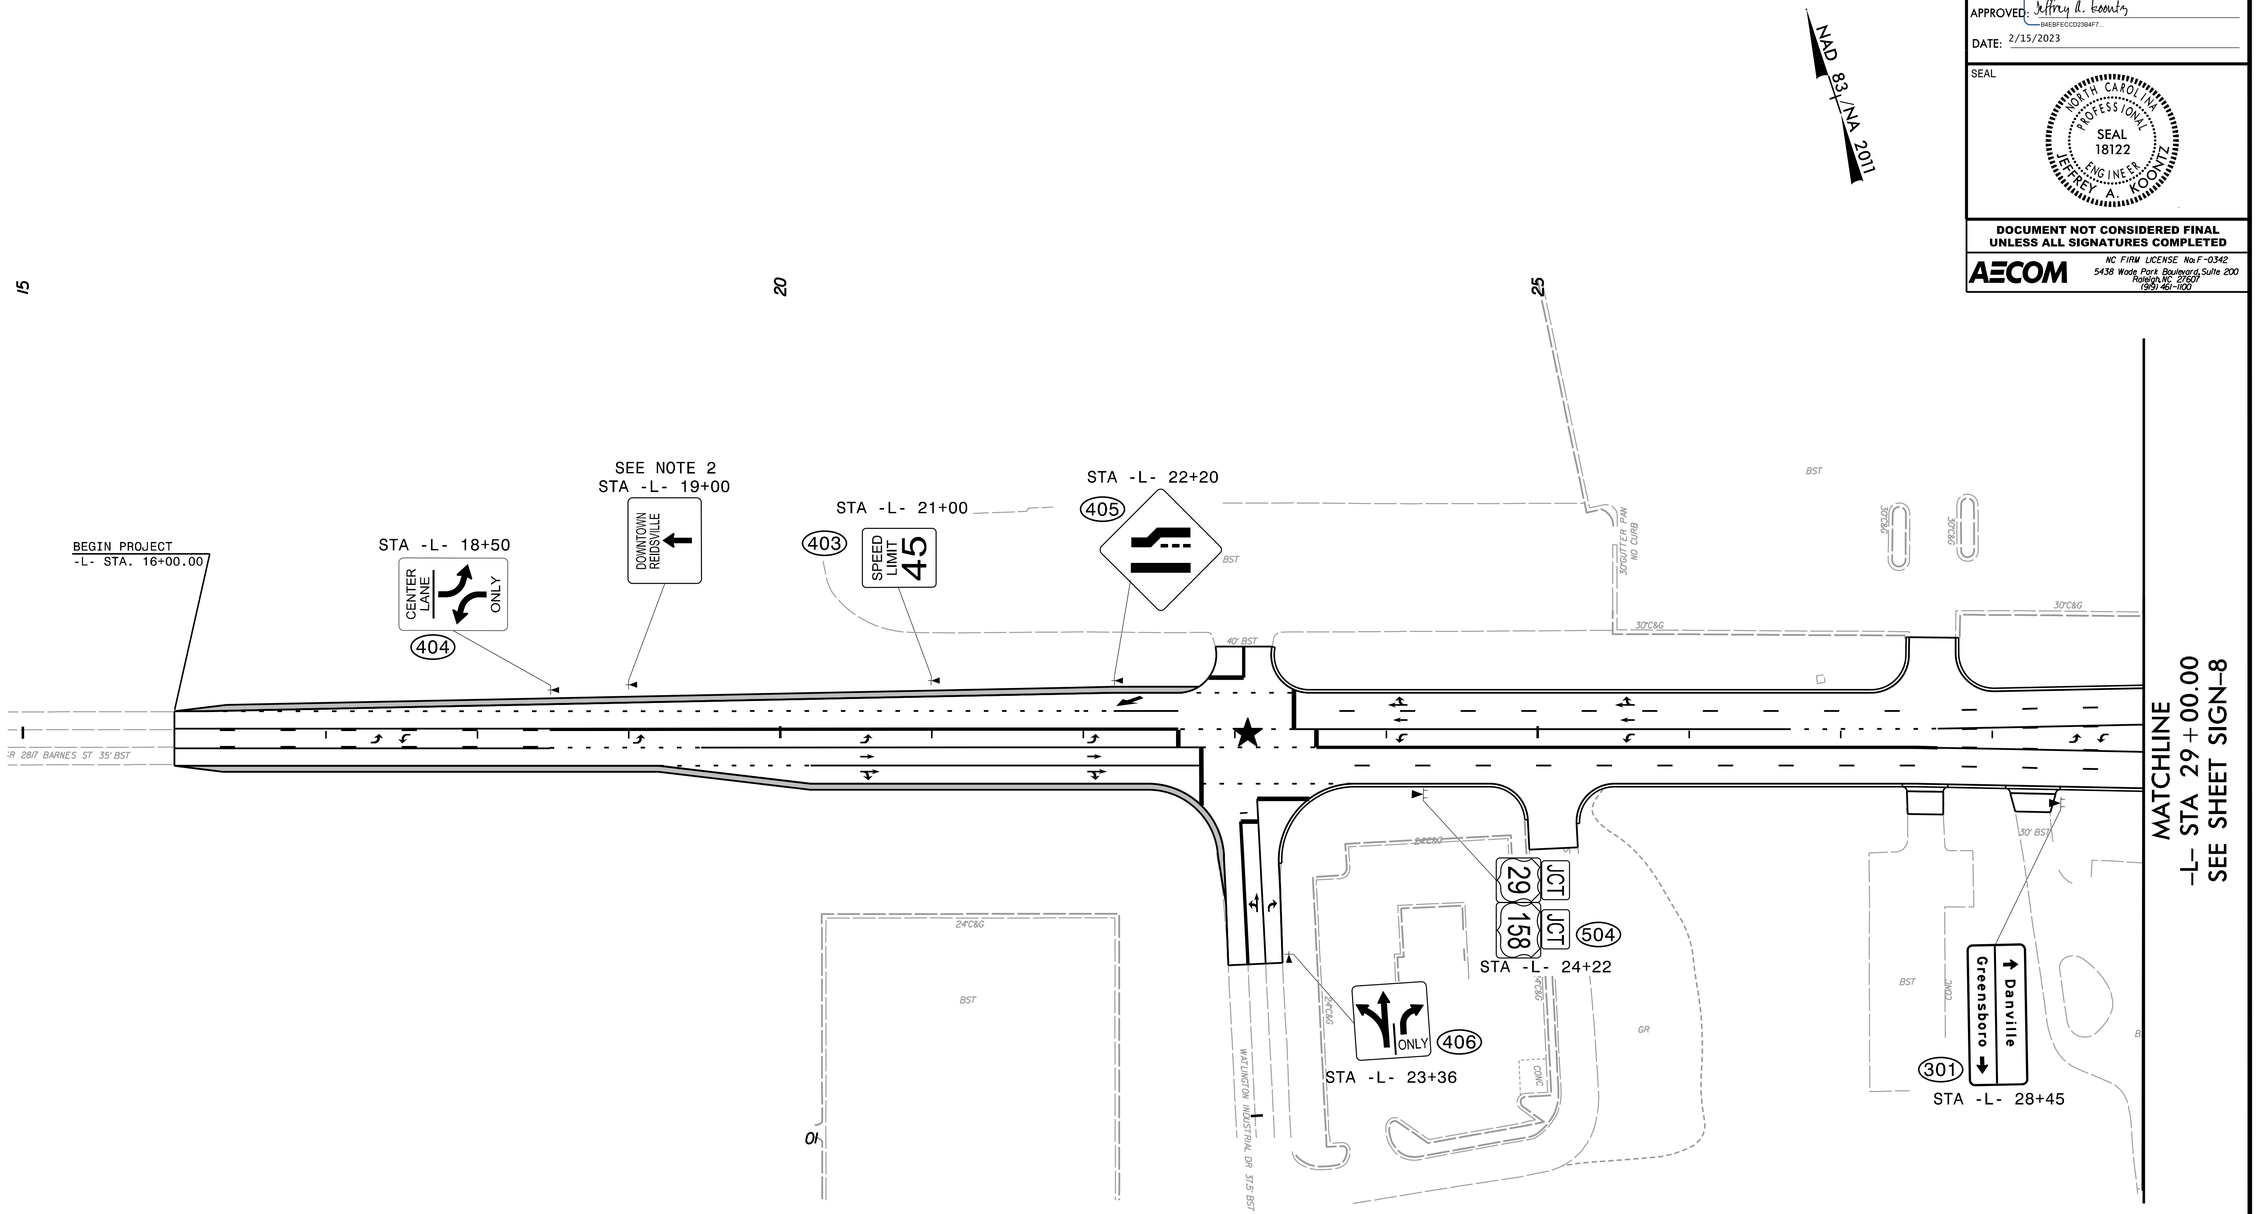

PROJECT NOTES

1. DISPOSAL OF SIGN SYSTEM, U-CHANNEL
2. RELOCATION OF SIGN SYSTEM, U-CHANNEL

★ EXISTING SIGNAL

PROPOSED SIGNING
FROM -L- 16+00 TO -L- 29+00

1/10/2023
pw:\\aecom-na-pw.bentley.com:AECOM_DS2I_NA_2020\Documents\60581577-NCDOT SMU BR-0041\900-CAD GIS\910_CAD\70_NCDOT_TIP\Signing and Delineation\Signing\BR0041_sn_sh04A.dgn
BlomeN