DocuSign Envelope ID: 76AEEEE8-F9B4-4C51-AB0B-242AF0C7BF1E

PROJECT REFERENCE NO.	SHEET NO.
BR-0041	SCP 4

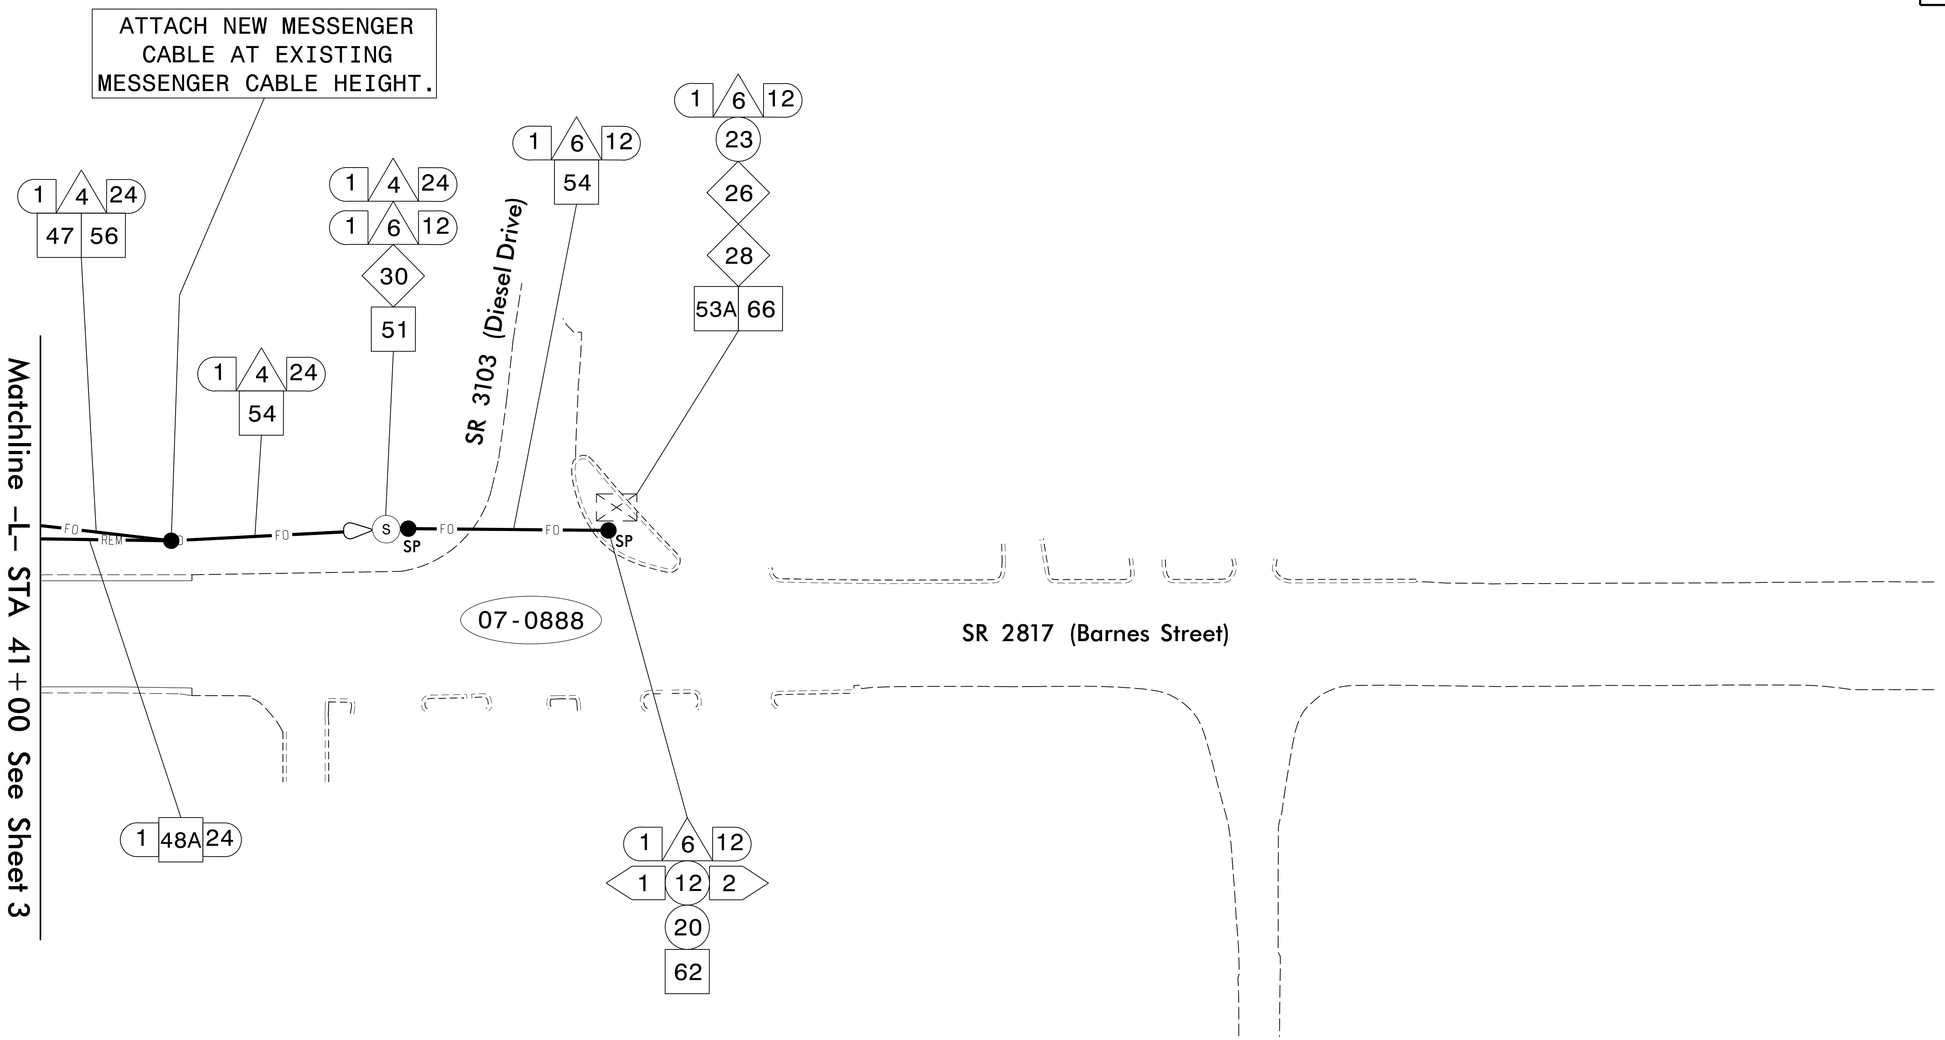

NOTES:

1. FIVE (5) DAYS PRIOR TO BEGINNING WORK ON THE SIGNAL SYSTEM, CONTACT THE DIVISION 7 TRAFFIC ENGINEER AT (336) 487–0175 TO ARRANGE FOR THE DIVISION TO PROGRAM THE NEW FIELD ETHERNET SWITCHES WITH THE NECESSARY NETWORK CONFIGURATION DATA, INCLUDING BUT NOT LIMITED TO: THE PROJECT IP ADDRESS, DEFAULT GATEWAY, SUBNET MASK AND VLAN ID INFORMATION. NOTIFY THE ENGINEER AFTER ALL WORK IS PERFORMED TO ENSURE THAT ALL FIBER CIRCUITS ARE FUNCTIONING PROPERLY. WORK IS NOT COMPLETE UNTIL THE SIGNAL SYSTEM IS BACK UP AND OPERATIONAL.

2. CONTRACTOR TO RECORD EXISTING SPLICE ARRANGEMENT FOR COMPARISON TO THE SUPPLIED SPLICE PLANS. IF DISCREPANCIES EXIST, CONTACT THE ENGINEER TO DETERMINE HOW TO PROCEED WITH RESPLICING. PROVIDE AS–BUILT PLANS TO THE ENGINEER IF FINAL SPLICE ARRANGEMENT DIFFERS FROM THE SUPPLIED SPLICE PLANS.

DOCUMENT NOT CONSIDERED FINAL UNLESS ALL SIGNATURES COMPLETED

AECOM
NC Firm License No.: F-0342
5438 Wade Park Boulevard
Suite 200 Raleigh, NC 27607
Phone: 919-461-1100

Prepared for the Offices of:
750 N. Greenfield Pkwy., Garner, NC 27529

Signal Communication Plans

Division 7 Rockingham County Reidsville

PLAN DATE:	Jan 2023	REVIEWED BY:	A. Ravipati
PREPARED BY:	M.P. Cavenaugh	REVIEWED BY:	H.M. Surti

REVISIONS	INIT.	DATE

SCALE 0 50 1"=50'

SEAL
NORTH CAROLINA PROFESSIONAL SEAL 034481 ENGINEER HEMANG M. SURTI

DocuSigned by: Hemang M. Surti 3/10/2023
AF12B0537A5481...
CADD Filename:

3/10/2023
pw:\\aecom-na-pw.bentley.com:AECOM_DS21_NA_2020\Documents\60581577-NCDOT SMU BR-0041\900-CAD GIS\910_CAD\70_NCDOT_TIP\Signals\Design\BR-0041_scp_psh_4.dgn
michael.cavenaugh