DocuSign Envelope ID: 1960CE8B-F6A5-40AB-9CDC-EE30391392 58

DOCUMENT NOT CONSIDERED FINAL UNLESS ALL SIGNATURES COMPLETED

Prepared in the Office of:
AECOM
AECOM TECHNICAL SERVICES OF NORTH CAROLINA, INC.
5438 WADE PARK BLVD, SUITE 200, RALEIGH, NC 27607
919-461-1100
F - 0342

PROJECT REFERENCE NO.	SHEET NO.
BR-0041	UC-6

DESIGNED BY:
DRAWN BY:
CHECKED BY:
APPROVED BY:
REVISED:

NORTH CAROLINA DEPARTMENT OF TRANSPORTATION
UTILITIES ENGINEERING SEC.
PHONE:(919)707-6690
FAX:(919)250-4151

3/27/2023
NORTH CAROLINA PROFESSIONAL SEAL 10666 ENGINEER D. STEPHEN SCRUGGS
DocuSigned by: D. Stephen Scruggs
957A10CE3D5E477...

UTILITY CONSTRUCTION

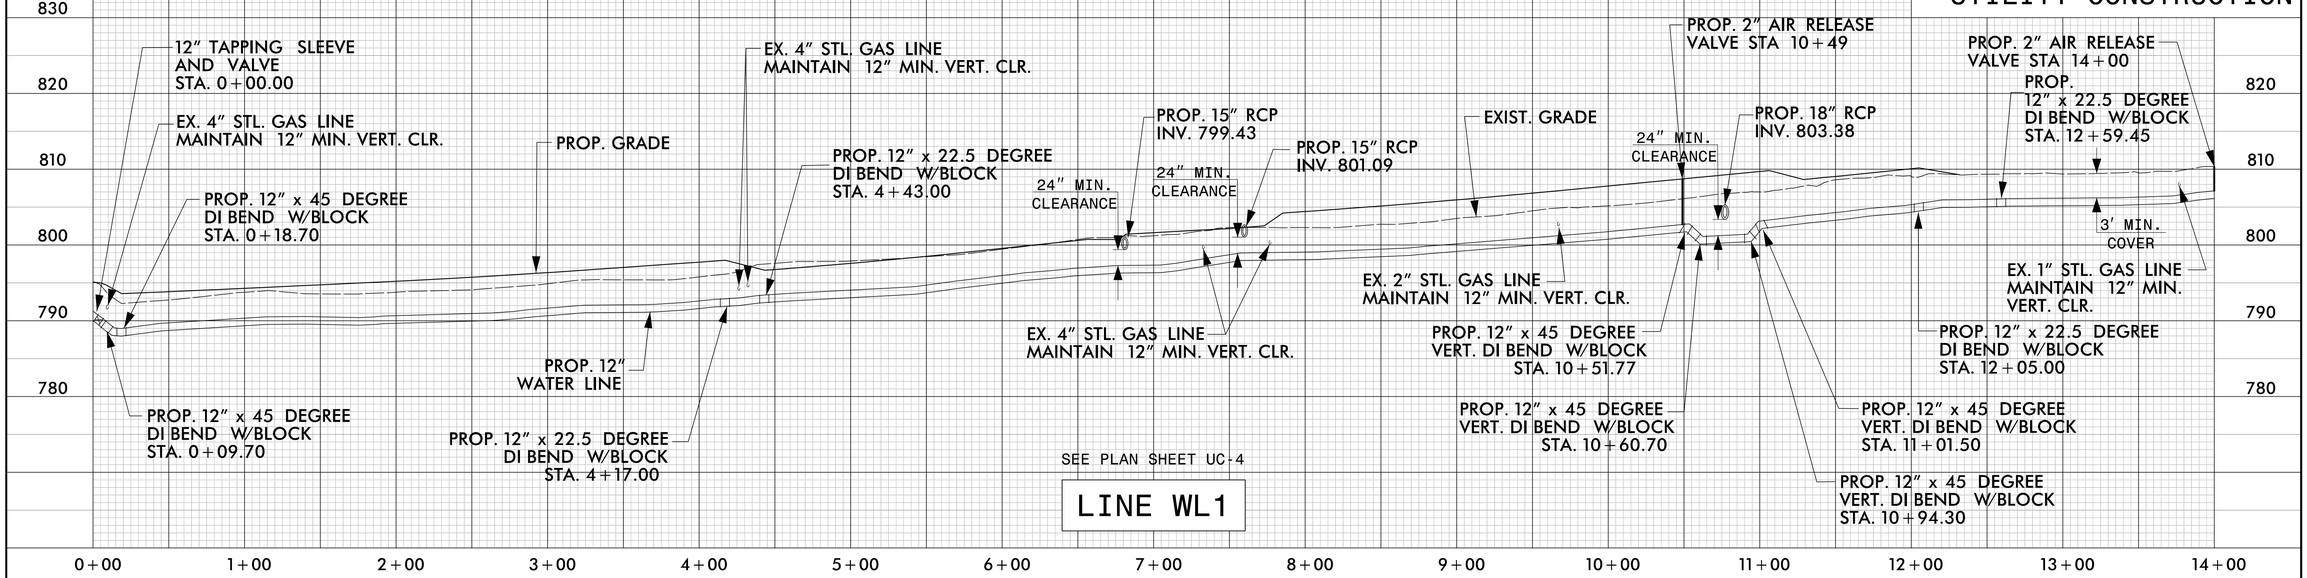

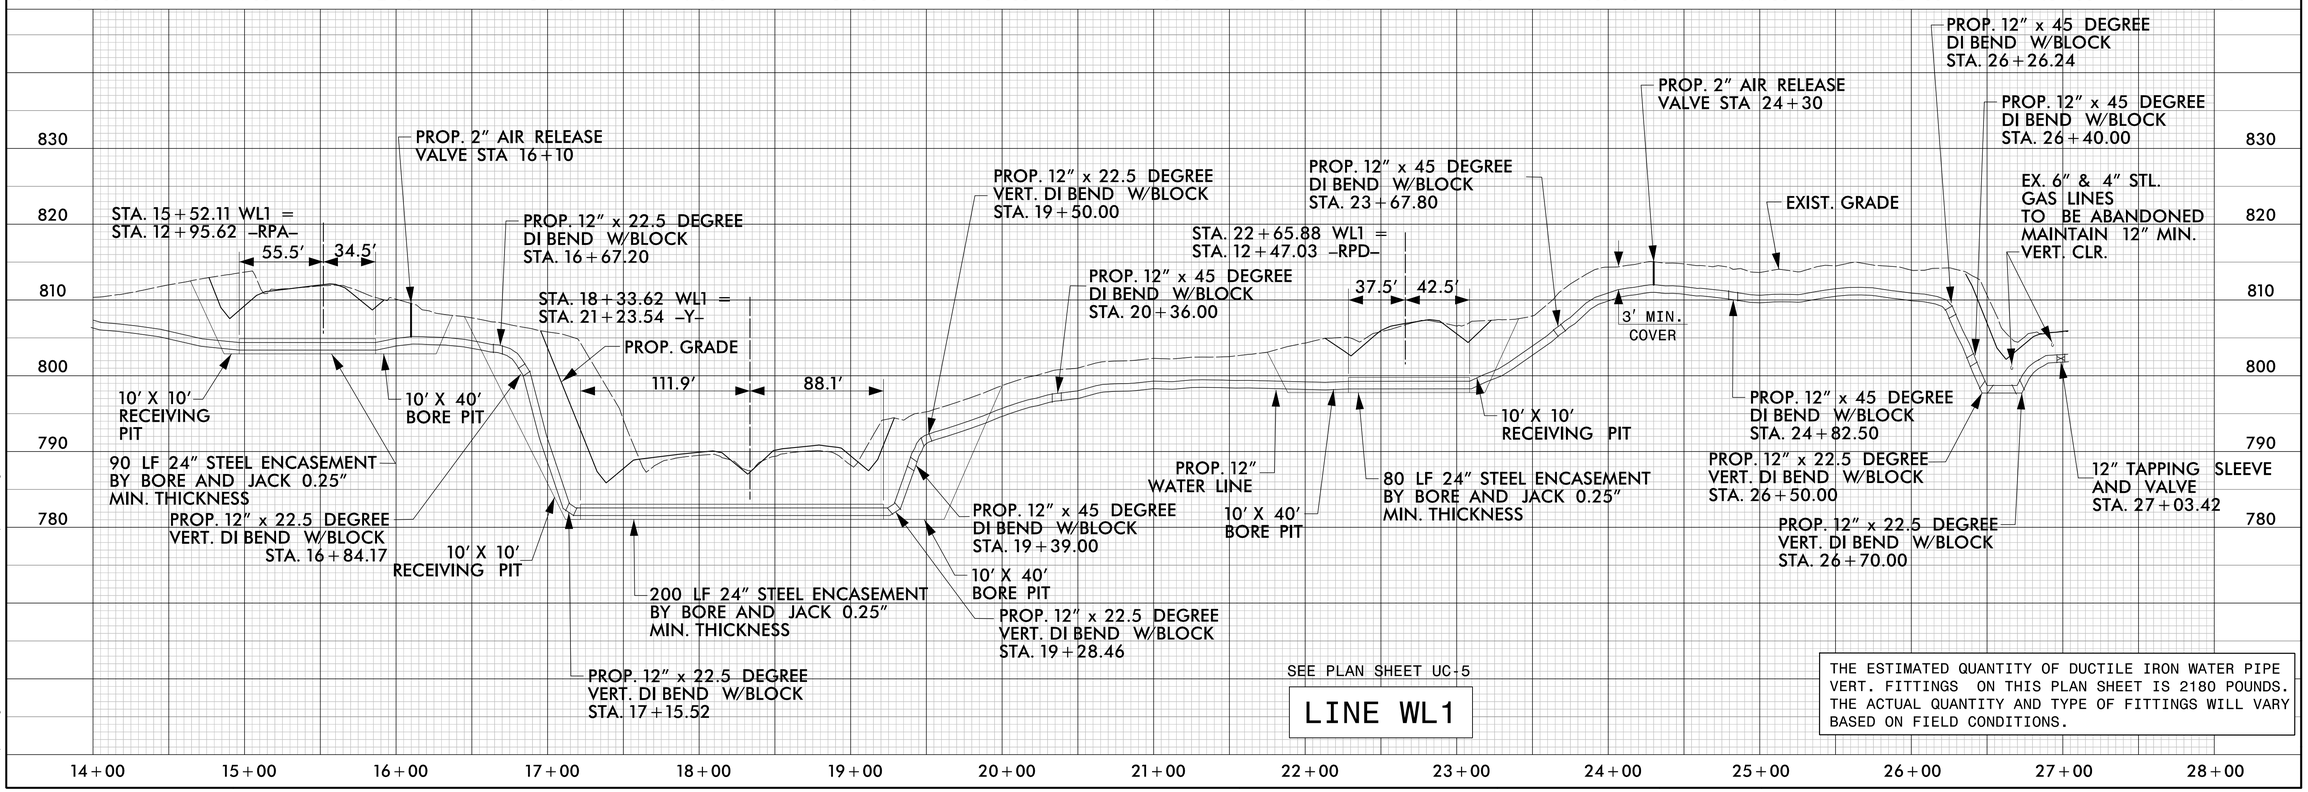

THE ESTIMATED QUANTITY OF DUCTILE IRON WATER PIPE VERT. FITTINGS ON THIS PLAN SHEET IS 2180 POUNDS. THE ACTUAL QUANTITY AND TYPE OF FITTINGS WILL VARY BASED ON FIELD CONDITIONS.

DATE: 3/27/2023
TIME: 10:50:54 PM
DGN: c:\pwworking\aecom_ds2_ne_2020\d0\25665\BR041_uc_sf_06-11\ut.dgn