PROJECT REFERENCE NO.	SHEET NO.
B-0043	EC-06/CONST.6
R/W SHEET NO.	

NAD 83/2011

CLEARING AND GRUBBING
EROSION CONTROL FOR
CONSTRUCTION SHEET 6

NOTE:
PLACE TEMPORARY ROCK SEDIMENT DAMS TYPE – B AND TEMPORARY ROCK SILT CHECKS TYPE – A AT DRAINAGE OUTLETS.

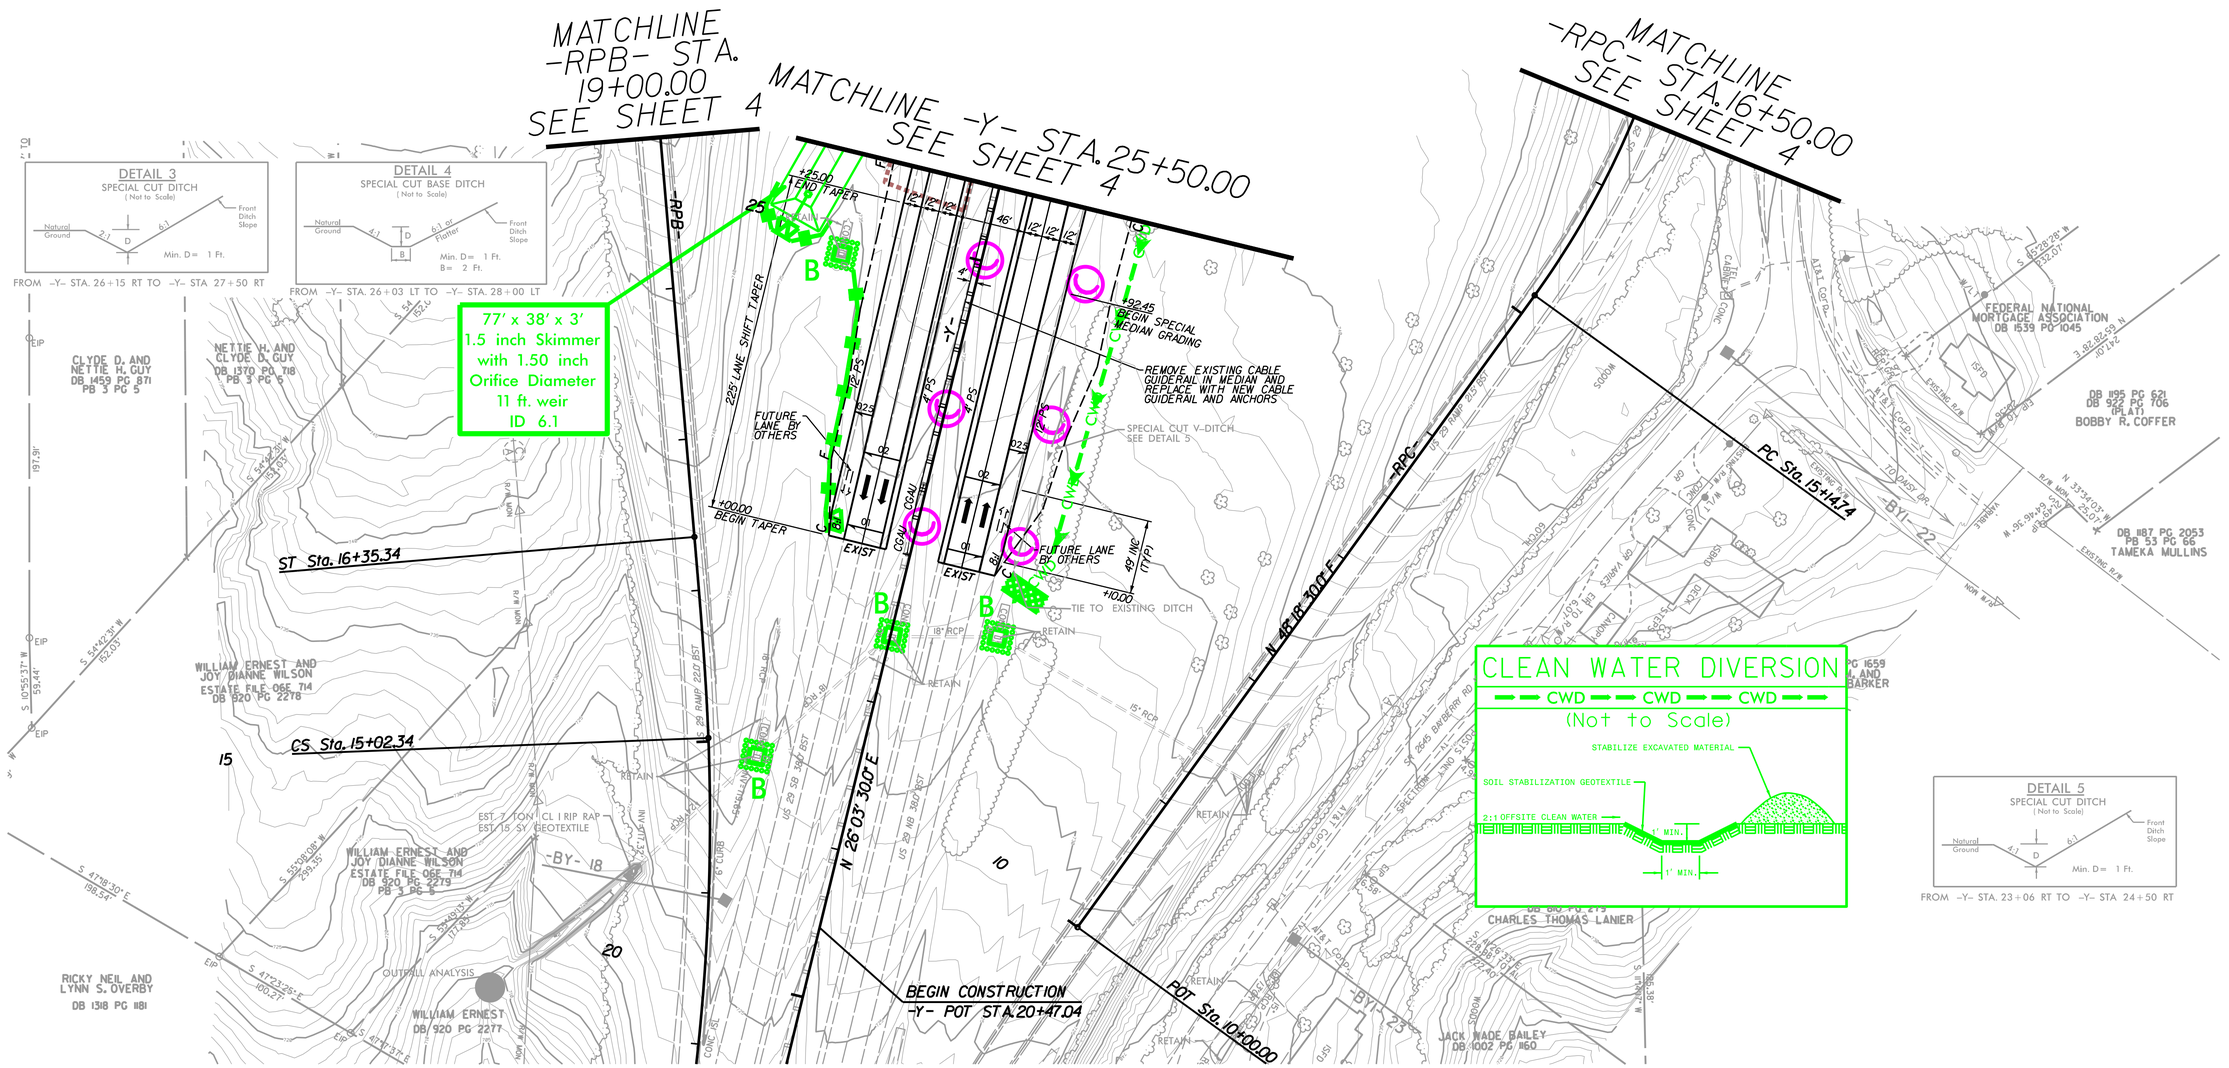

5/14/99

581578-NCDOT-B-0043\900-CAD GIS\910_CAD\70_NCDOT_TIP\Erosion Control\Design\230_BR0043_EC_PSH06_CG.dgn