PROJECT REFERENCE NO.	SHEET NO.
B-0043	EC-10/CONST.6
R/W SHEET NO.	

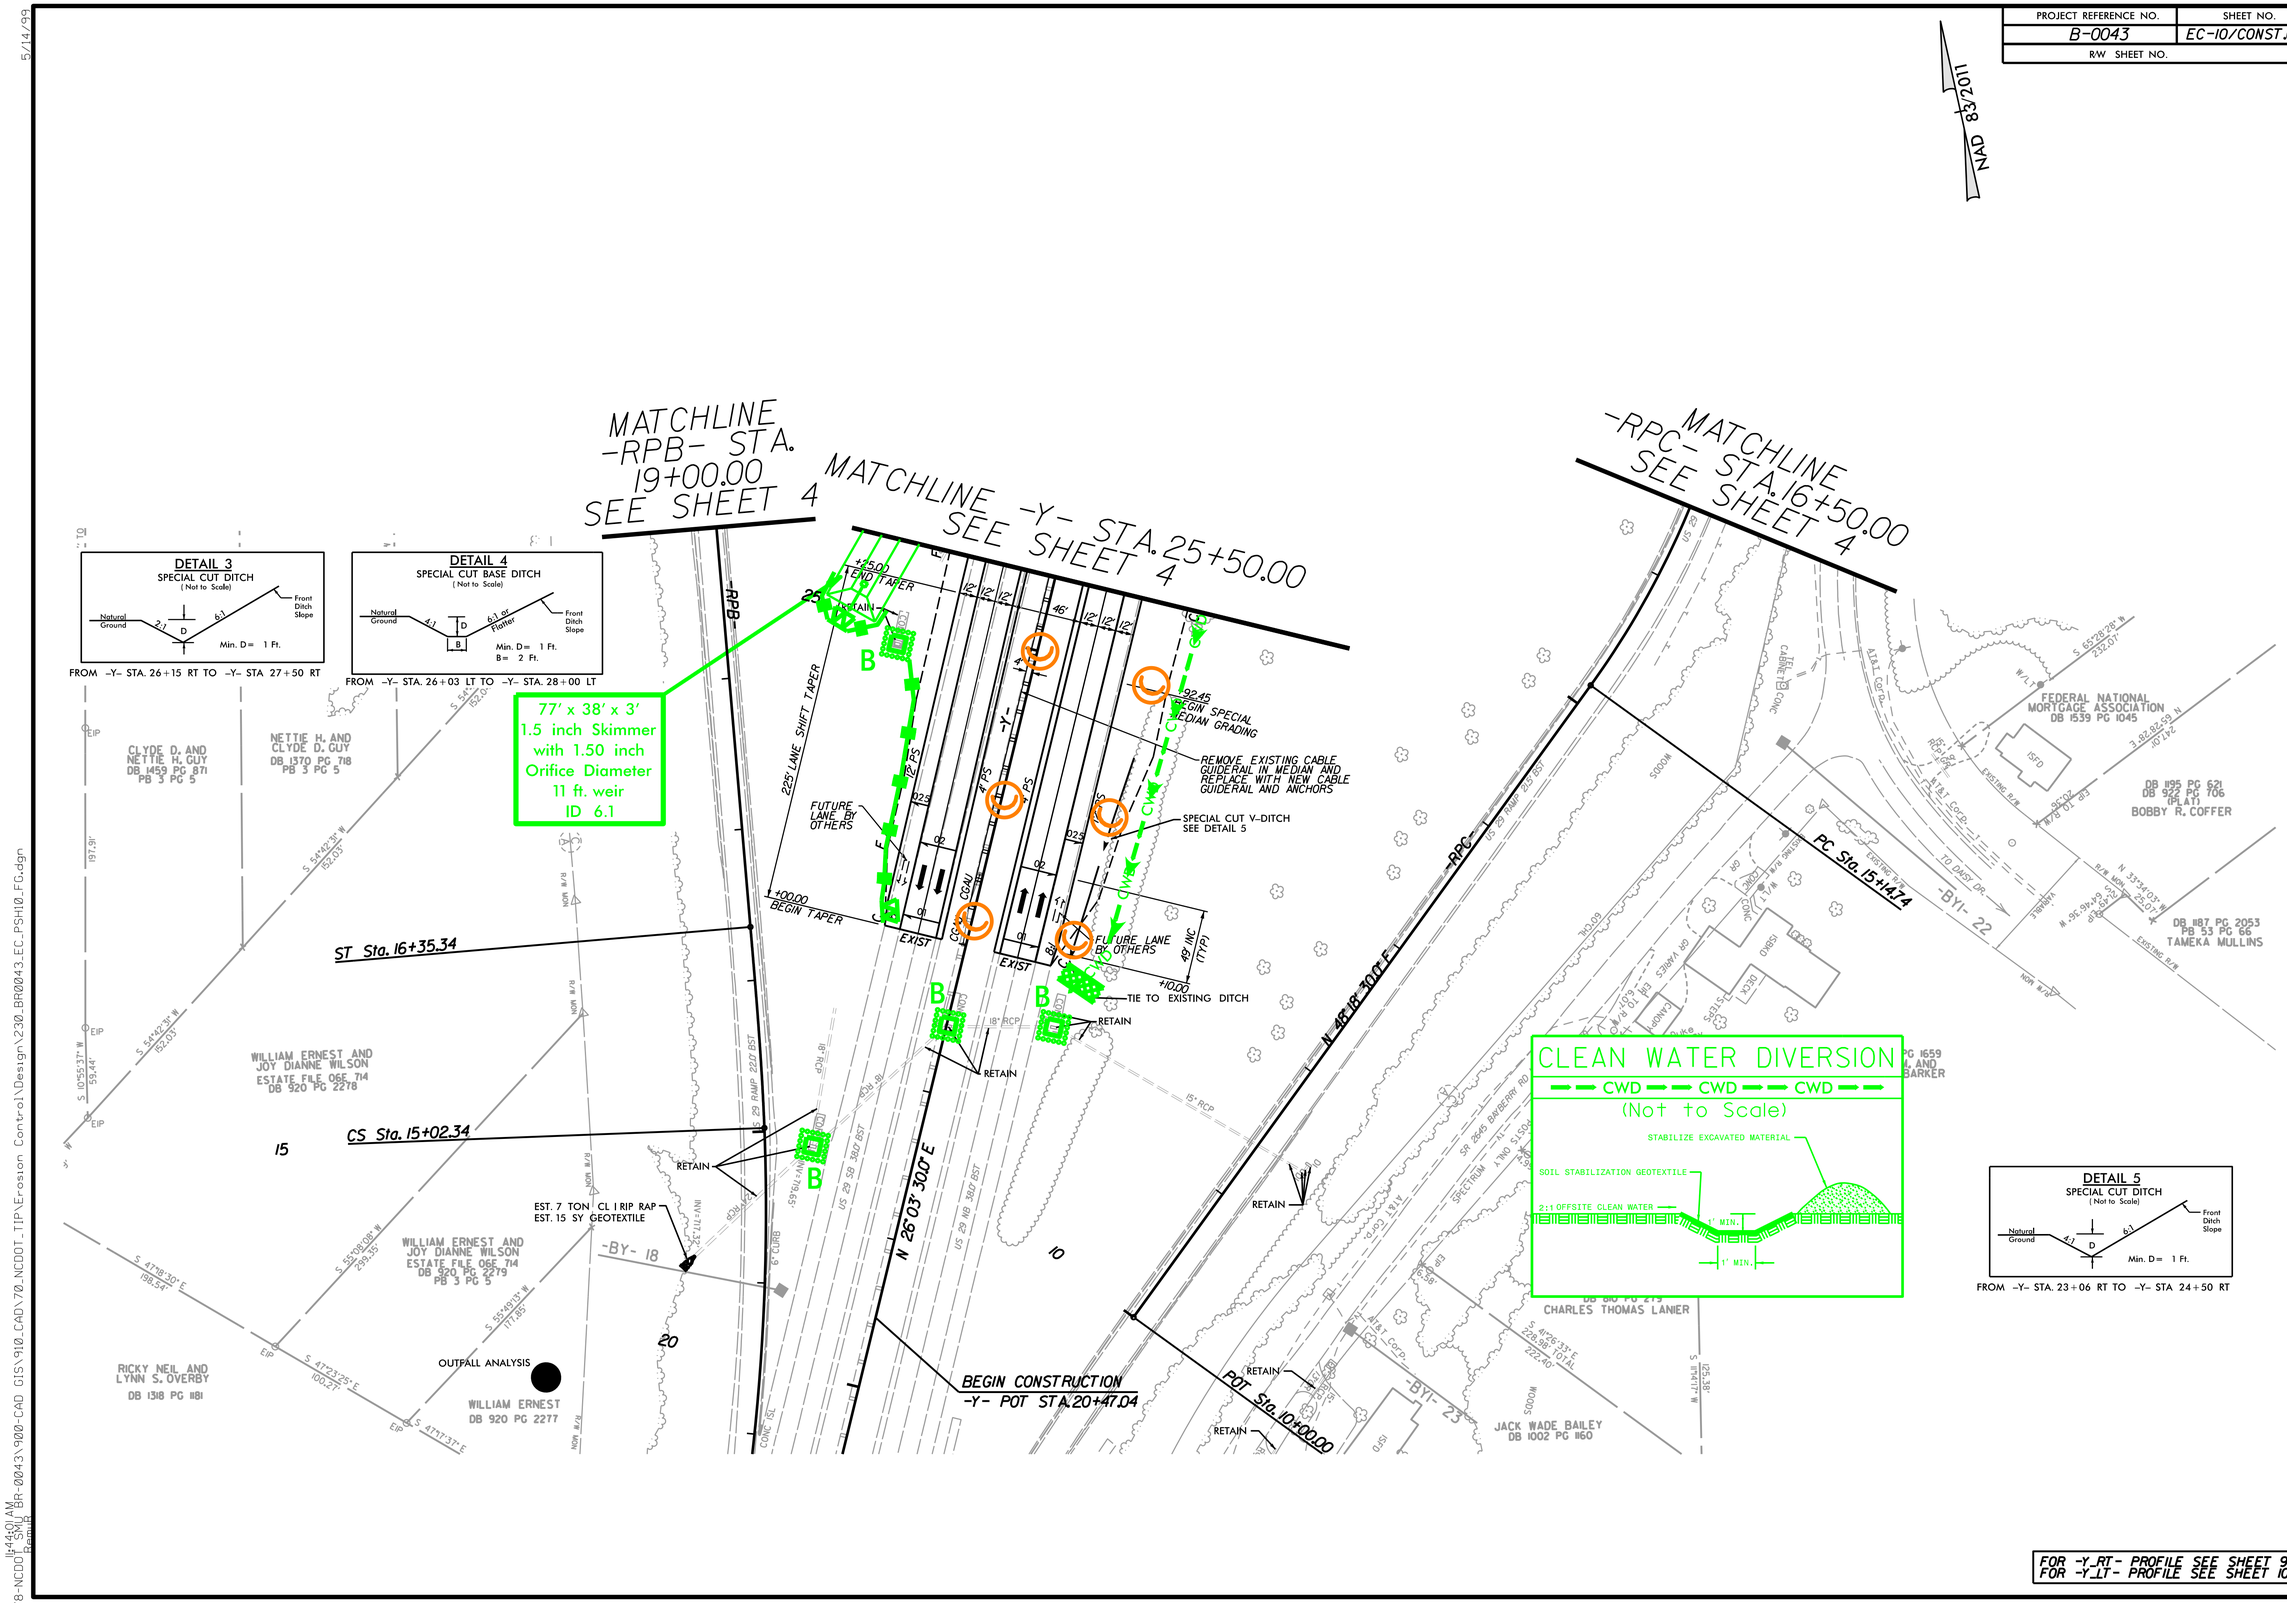

FOR -Y_RT- PROFILE SEE SHEET 9
FOR -Y_LT- PROFILE SEE SHEET 10

5/14/99

11:44:01 AM
581578-NCDOT_SMU_BR-0043\900-CAD GIS\910_CAD\70_NCDOT_TIP\Erosion Control\Design\230_BR0043_EC_PSH10_FG.dgn