09/08/99

TIP PROJECT: BR–0043

CONTRACT: C204793

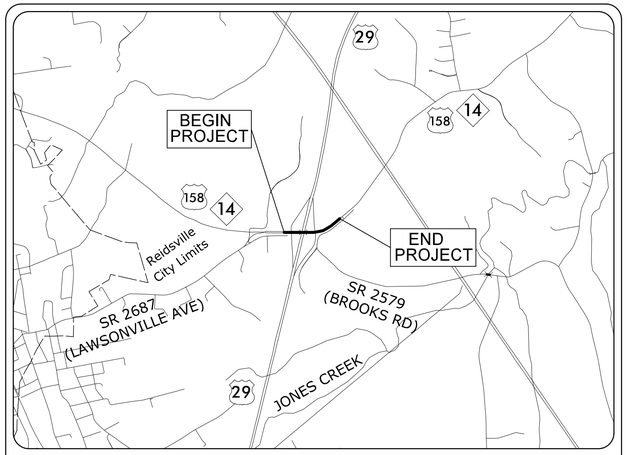

VICINITY MAP

NOT TO SCALE

STATE OF NORTH CAROLINA
DIVISION OF HIGHWAYS

UTILITIES BY OTHERS PLANS
ROCKINGHAM COUNTY

T.I.P. NO.	SHEET NO.
BR–0043	UO–1

NOTE:
ALL UTILITY WORK SHOWN ON THIS SHEET WILL BE DONE BY OTHERS. NO PAYMENT WILL BE MADE TO THE CONTRACTOR FOR UTILITY WORK SHOWN ON THIS SHEET.

LOCATION: REPLACE BRIDGE 780151 ON US 158 /NC 14 OVER US 29

TYPE OF WORK: UTILITIES BY OTHERS RELOCATIONS

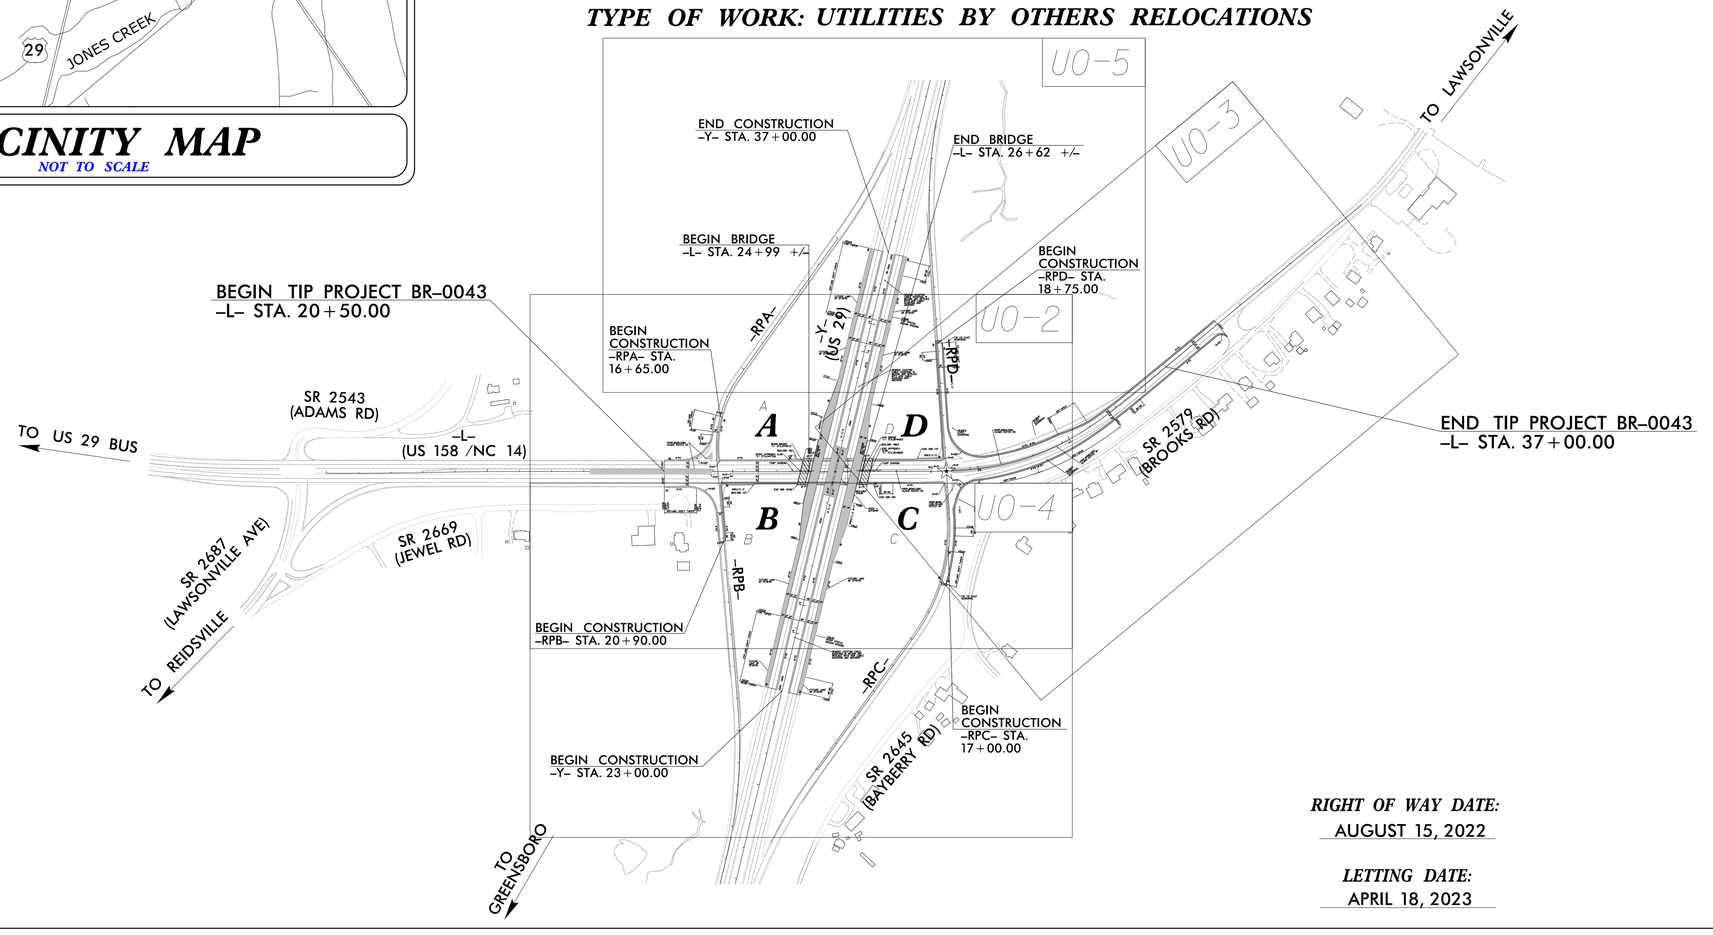

RIGHT OF WAY DATE:
AUGUST 15, 2022

LETTING DATE:
APRIL 18, 2023

EXISTING SIGNAL

DOCUMENT NOT CONSIDERED FINAL UNLESS ALL SIGNATURES COMPLETED

GRAPHIC SCALES

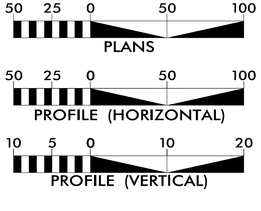

INDEX OF SHEETS

SHEET NO.:	DESCRIPTION:
UO–1	TITLE SHEET
UO–2 THRU UO–5	UBO PLAN SHEETS

UTILITY OWNERS WITH CONFLICTS

(A) POWER – DUKE ENERGY
(B) TELECOM – AT&T
(C) TELECOM – MCNC
(D) CATV – CHARTER

PREPARED IN THE OFFICE OF:

AECOM

AECOM TECHNICAL SERVICES OF NORTH CAROLINA, INC.
5438 WADE PARK BLVD, SUITE 200, RALEIGH, NC 27607
919-461-1100
F - 0342

Meme Buscemi, PE — *UTILITY PROJECT MANAGER*
Gary Swinson — *PROJECT UTILITY COORDINATOR*

DIVISION OF HIGHWAYS
UTILITIES UNIT
1555 MAIL SERVICES CENTER
RALEIGH NC 27699–1555
PHONE (919) 707–6690
FAX (919) 250–4151

Amy York — *UTILITIES REGIONAL ENGINEER*
Ali Koucheki, PE — *UTILITIES ENGINEER*
Dayton Martin — *UTILITIES AREA COORDINATOR*
Jon Gaillard — *UTILITIES COORDINATOR*

3:45:52 PM
C:\pwworking\aecom_ds2_na_2020\d0205269\BR0043_uo_tsh.dgn
SwinsonG