DocuSign Envelope ID: BDDAB86F-3268-4134-992E-41523A42B8D2

PROJ. REFERENCE NO.	SHEET NO.
U-5826	TMP-3B

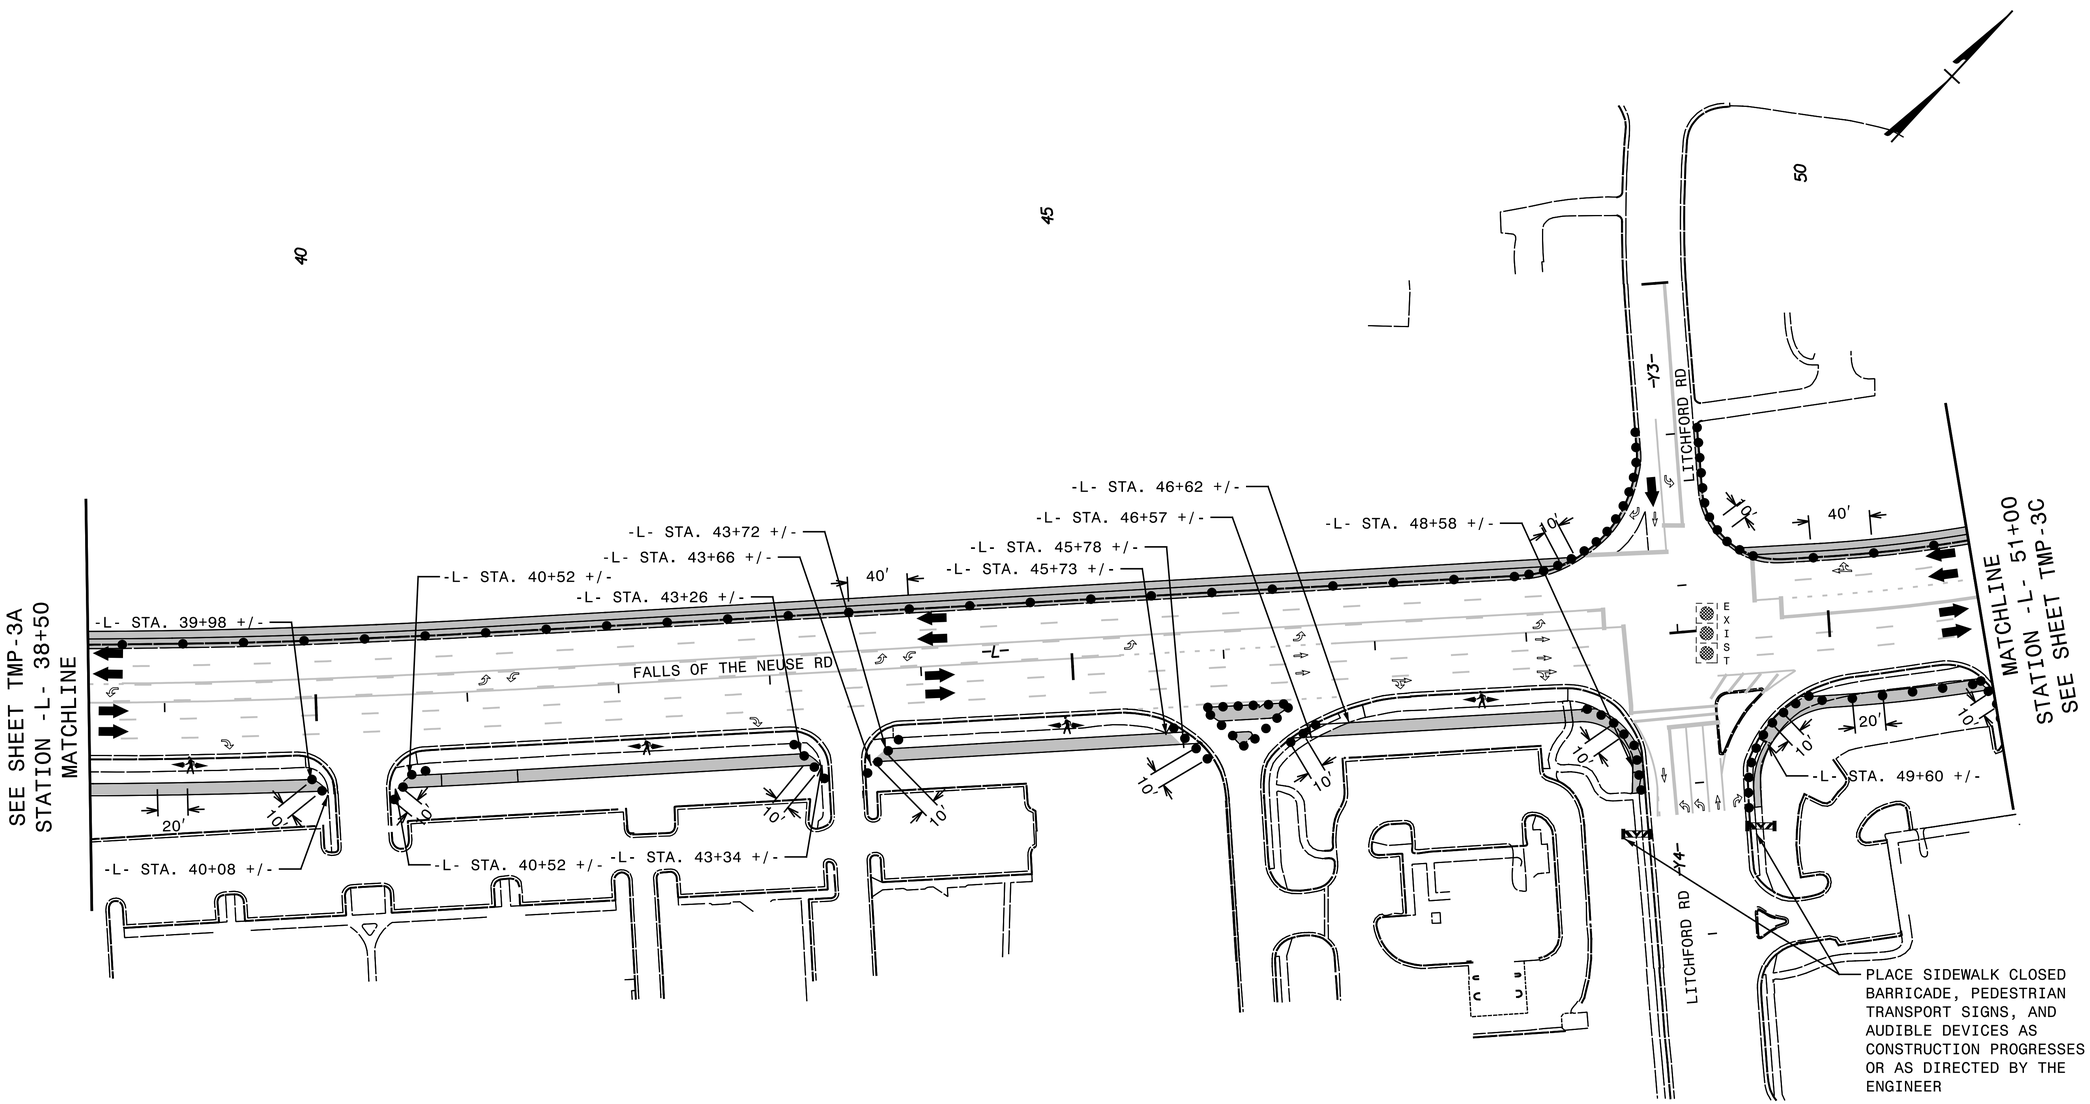

APPROVED: DocuSigned by: Steve Miller 9FBC8C15CEEB486...

DATE: 2023.02.06

SEAL

NORTH CAROLINA PROFESSIONAL SEAL 037026 ENGINEER STEVEN D. MILLER

DOCUMENT NOT CONSIDERED FINAL UNLESS ALL SIGNATURES COMPLETED

DIVISION OF HIGHWAYS STATE OF NORTH CAROLINA DEPARTMENT OF TRANSPORTATION WORK ZONE TRAFFIC CONTROL

TEMPORARY
TRAFFIC CONTROL
PHASE I DETAIL

SEPI
1 Glenwood Avenue
Raleigh, NC 27603
Tel:919.789.9977
Fax:919.789.9591
License: C-2197

4/6/2021
X:\2015\TR15.030.00 U-5826 Falls of Neuse\Traffic\TCP\TCP\U-5826 TMP-3B.dgn
JBauman