DocuSign Envelope ID: BDDAB86F-3268-4134-992E-41523A42B8D2

PROJ. REFERENCE NO.	SHEET NO.
U-5826	TMP-3C

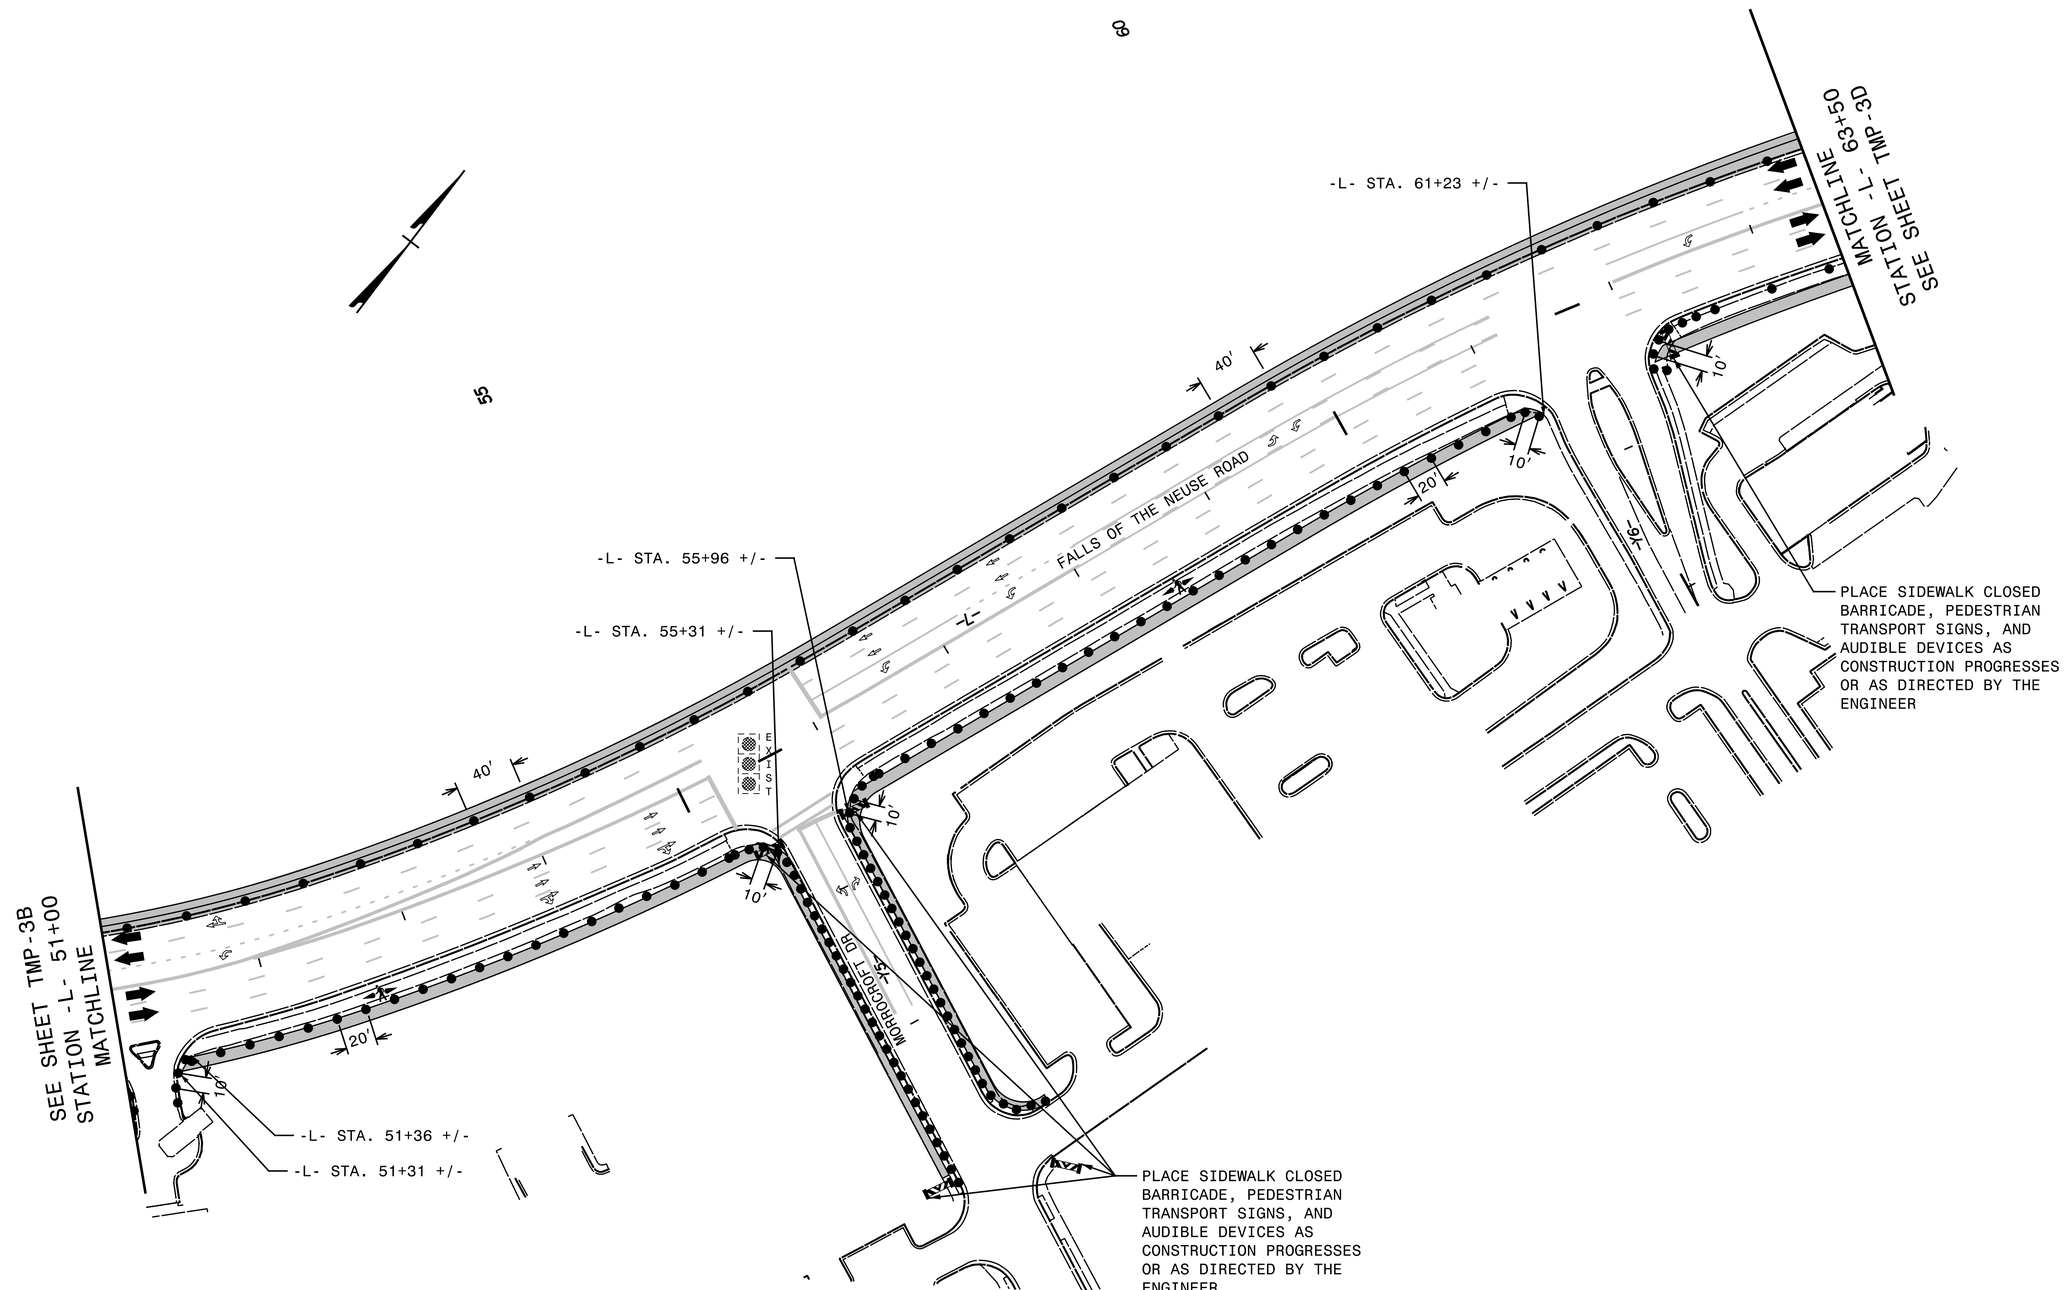

SEPI
1 Glenwood Avenue
Raleigh, NC 27603
Tel:919.789.9977
Fax:919.789.9591
License: C-2197

APPROVED: DocuSigned by: Steve Miller 9FBC6C15CEEB486...

DATE: 2023.02.06

SEAL

NORTH CAROLINA PROFESSIONAL SEAL 037026 ENGINEER STEVEN D. MILLER

DOCUMENT NOT CONSIDERED FINAL UNLESS ALL SIGNATURES COMPLETED

DIVISION OF HIGHWAYS · STATE OF NORTH CAROLINA · DEPARTMENT OF TRANSPORTATION · WORK ZONE TRAFFIC CONTROL

TEMPORARY TRAFFIC CONTROL PHASE I DETAIL

4/6/2021
X:\2015\TR15.030.00 U-5826 Falls of Neuse\Traffic\TCP\TCP\U-5826 TMP-3C.dgn
JBauman