DocuSign Envelope ID: 82724B04-8829-46D1-9CA1-28A909FAC4D3

NUMBER	CURB RAMP	STATION
1	TYPICAL 1	-L-STA 27+75
2	TYPICAL 7	-L-STA 28+57
3	TYPE 1A	-L-STA 28+65
4	TYPICAL 11	-L-STA 35+15
5	TYPE 1	-L-STA 35+23
6	TYPICAL 11	-L-STA 35+70
7	TYPICAL 11	-L-STA 35+75

TIP NO.	SHEET NO.
U-5826	PMP-5

APPROVED: DocuSigned by: Steve Miller 9FBC6C15CEEB486...

DATE: 2023.02.06

SEAL

NORTH CAROLINA PROFESSIONAL SEAL 037026 ENGINEER STEVEN D. MILLER

DOCUMENT NOT CONSIDERED FINAL UNLESS ALL SIGNATURES COMPLETED

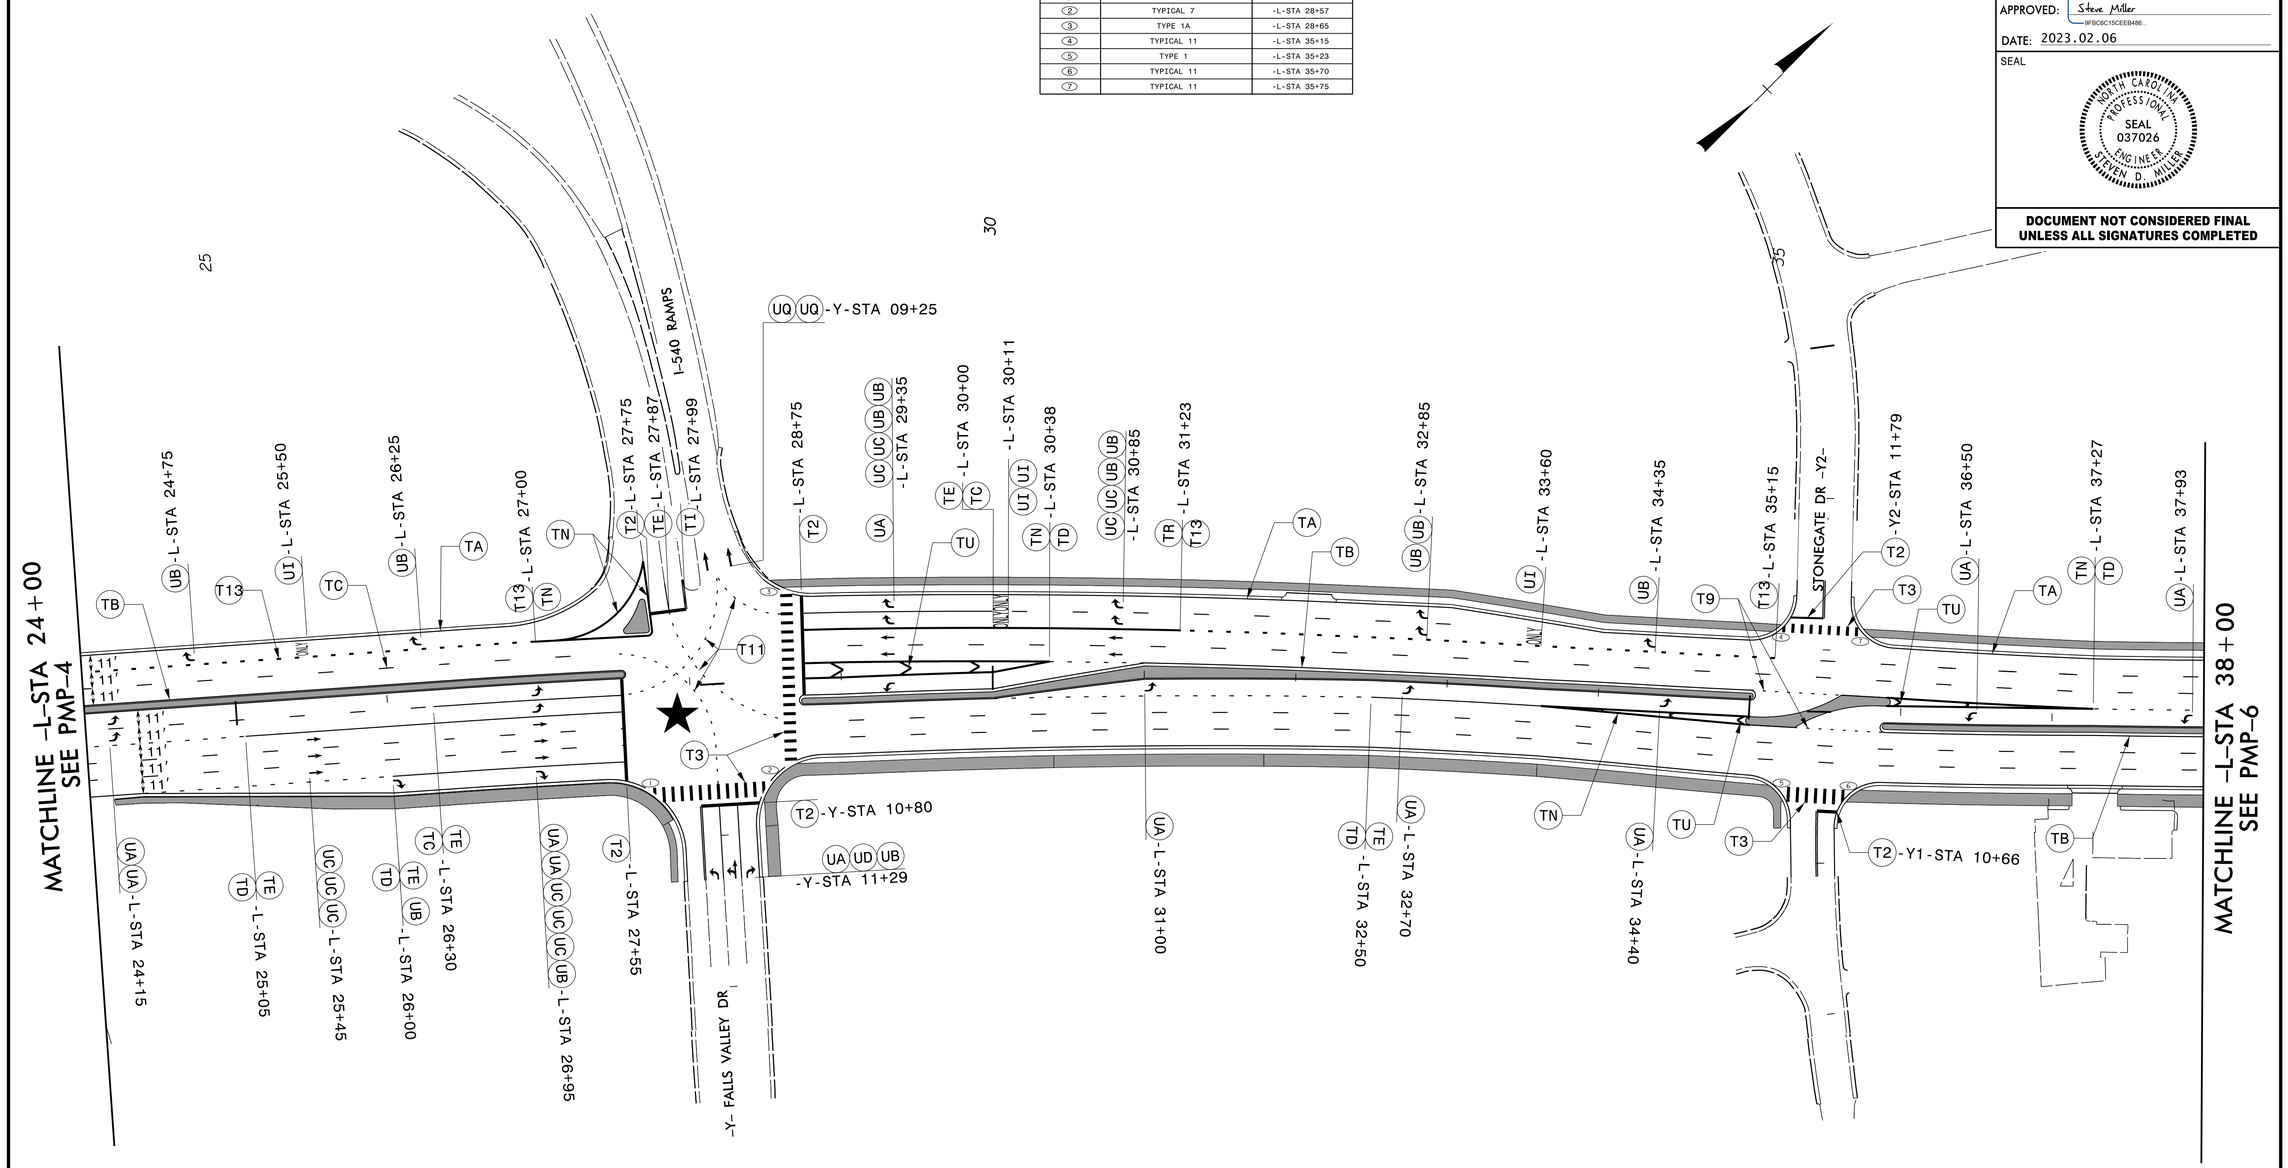

NOTE:

★ SIGNALIZED INTERSECTION

SEPI
1 Glenwood Avenue
Raleigh, NC 27603
Tel:919.789.9977
Fax:919.789.9591
License: C-2197

PAVEMENT MARKING DETAIL

1/5/2023
R:\Traffic\PMP\U-5826_PMP-5.dgn
USER:TBrinson