DocuSign Envelope ID: 7DFFAD3F-F365-4F23-8B25-B8D71F08C70F

HDR Engineering, Inc. of the Carolinas
555 Fayetteville St, Suite 900 Raleigh, N.C. 27601
N.C.B.E.L.S. License Number: F-0116

PROJ. REFERENCE NO.	SHEET NO.
B-5869	TMP-10

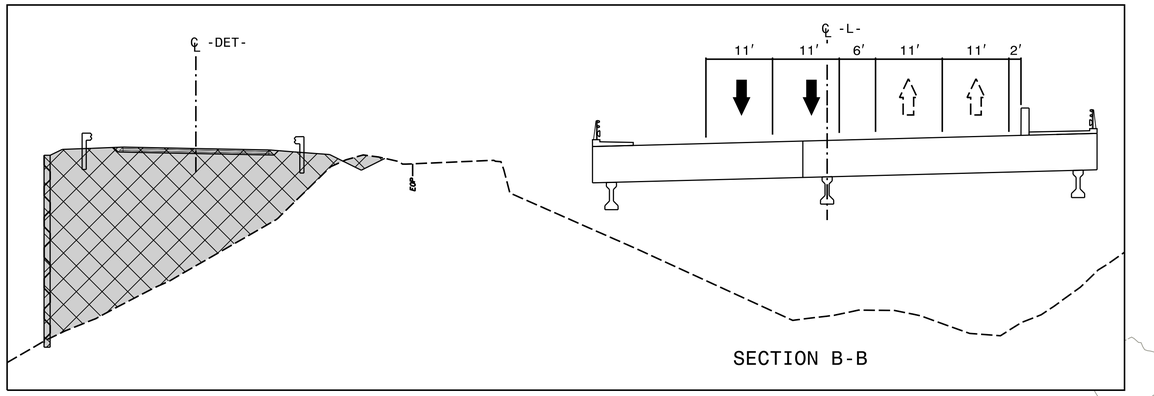

SECTION B-B

SECTION A-A

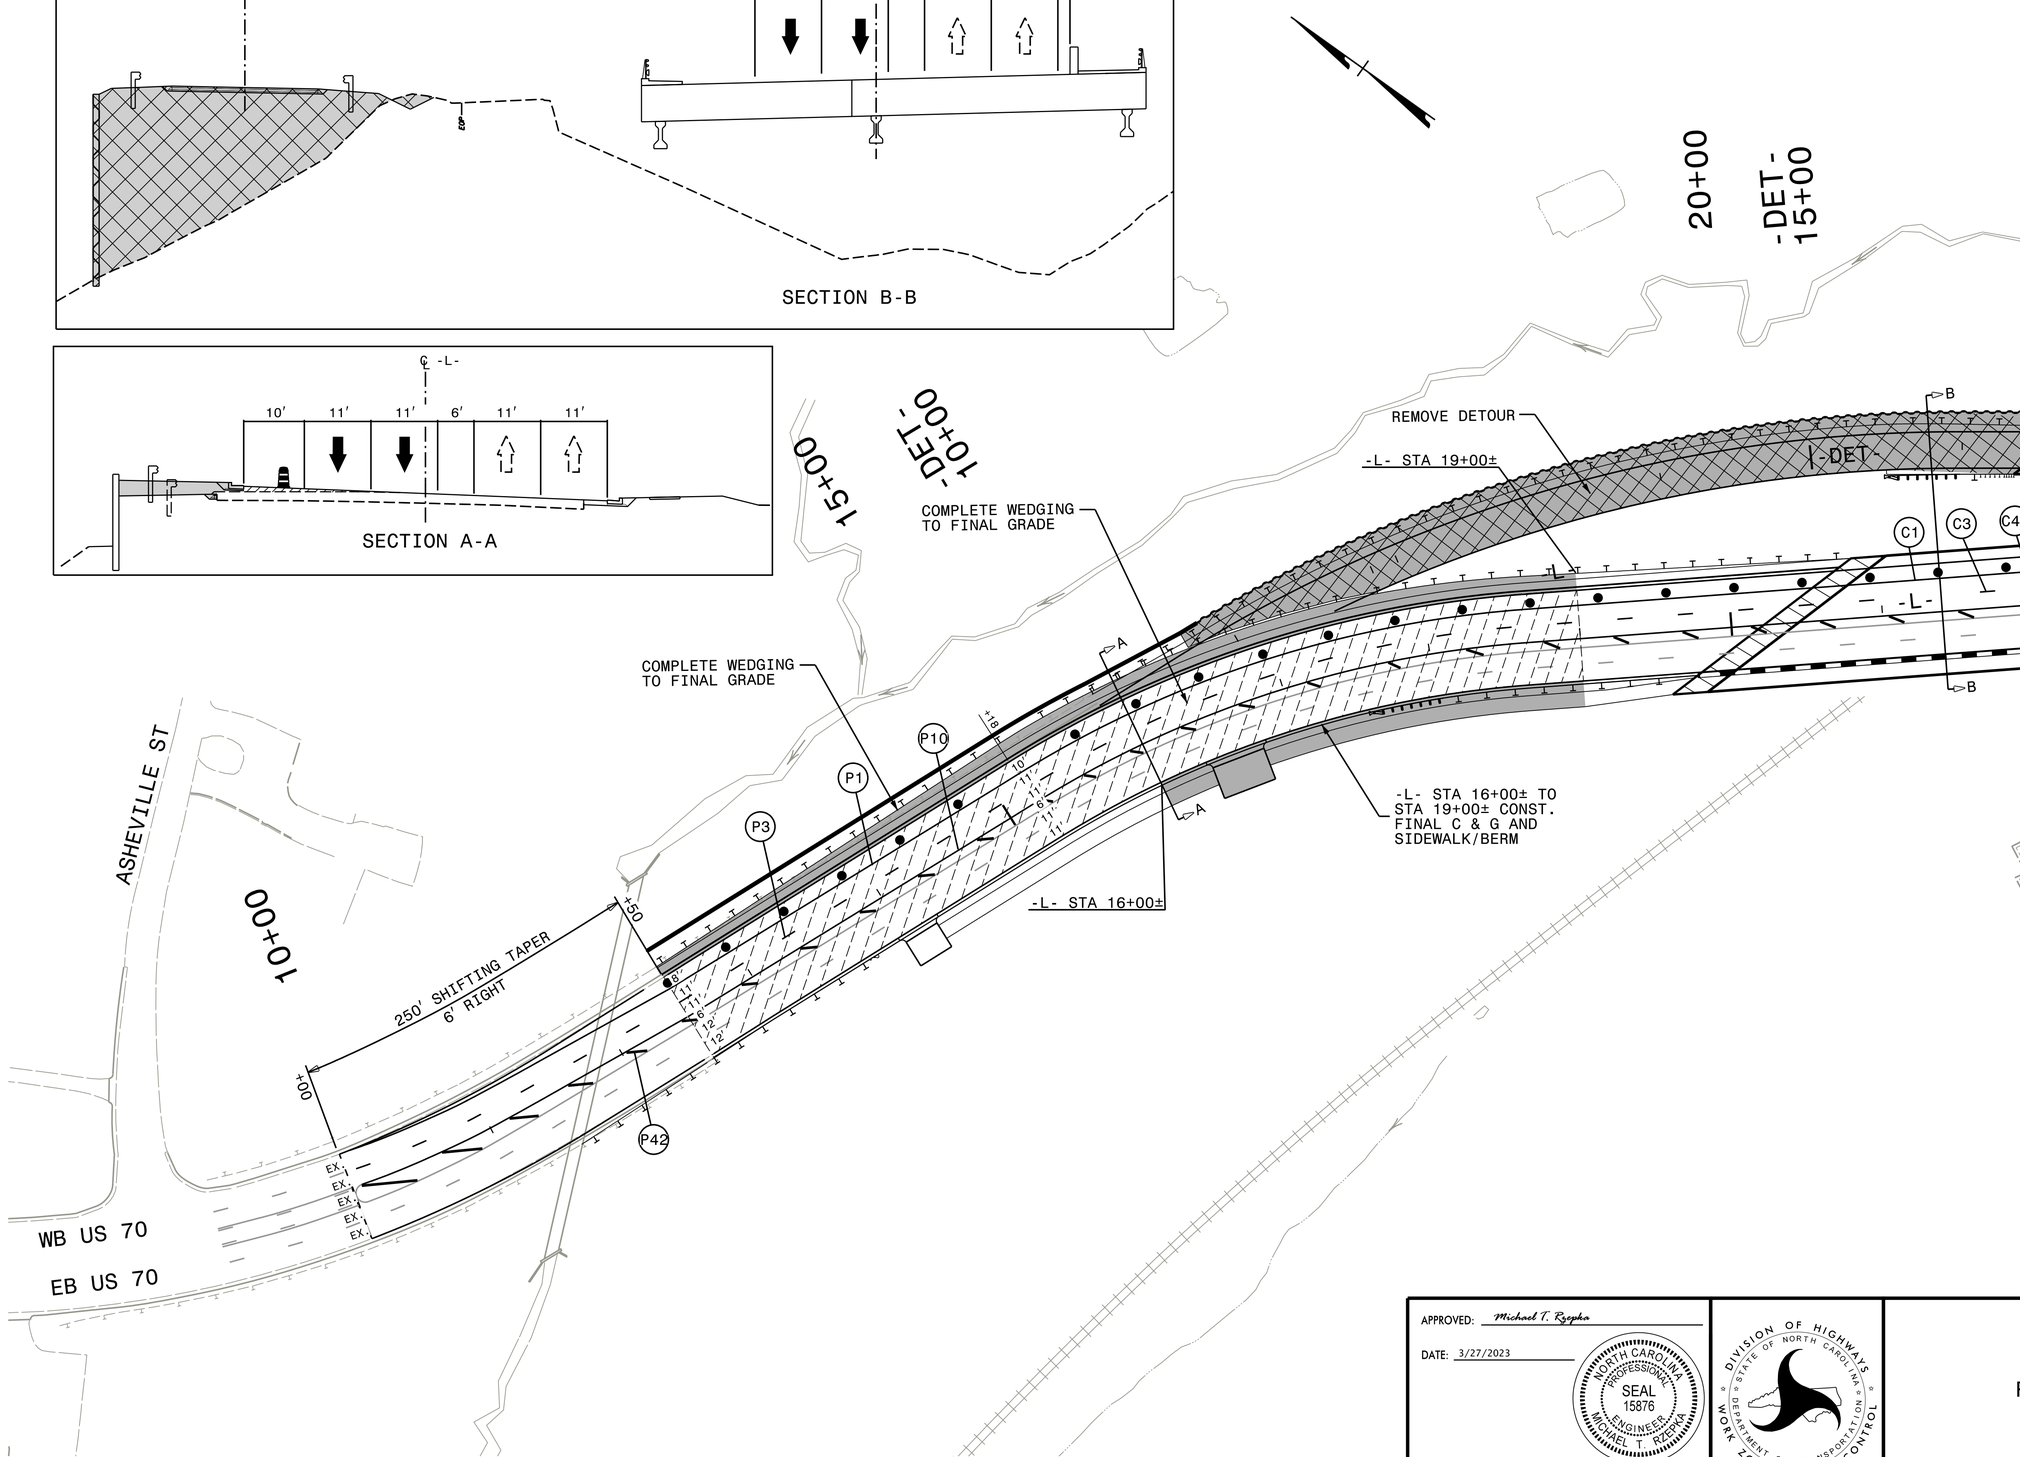

APPROVED: *Michael T. Rzepka*

DATE: 3/27/2023

NORTH CAROLINA PROFESSIONAL SEAL 15876 ENGINEER MICHAEL T. RZEPKA

DOCUMENT NOT CONSIDERED FINAL UNLESS ALL SIGNATURES COMPLETED

DIVISION OF HIGHWAYS · STATE OF NORTH CAROLINA · DEPARTMENT OF TRANSPORTATION · WORK ZONE TRAFFIC CONTROL

PHASE 4 DETAIL

PLOT DRIVER: NCDOT_pdf_color_eng_50.plt PENTABLE: NCDOT_tcp.tbl
USER: CHARNDEN DATE: 3/27/2023 TIME: 10:43:36 AM
FILE: pw:\\pwhdrusea01:HDR_US_East_01\Documents\5705\10127505\6.0_CAD_BIM\6.2_WIP\Division 13\B-5869\Traffic\Traffic Control\TCP\B5869_tmp_10_dt106.dgn