DocuSign Envelope ID: 8DE5846C-376B-4648-BDB5-1B84A553F798

TIP NO.	SHEET NO.
U-4424	PMP-5

APPROVED: DocuSigned by: Eric W Bowman DADA2D3C6B0246F...

DATE: 5/2/2023

SEAL

NORTH CAROLINA PROFESSIONAL SEAL 043754 ENGINEER ERIC W. BOWMAN

DOCUMENT NOT CONSIDERED FINAL UNLESS ALL SIGNATURES COMPLETED

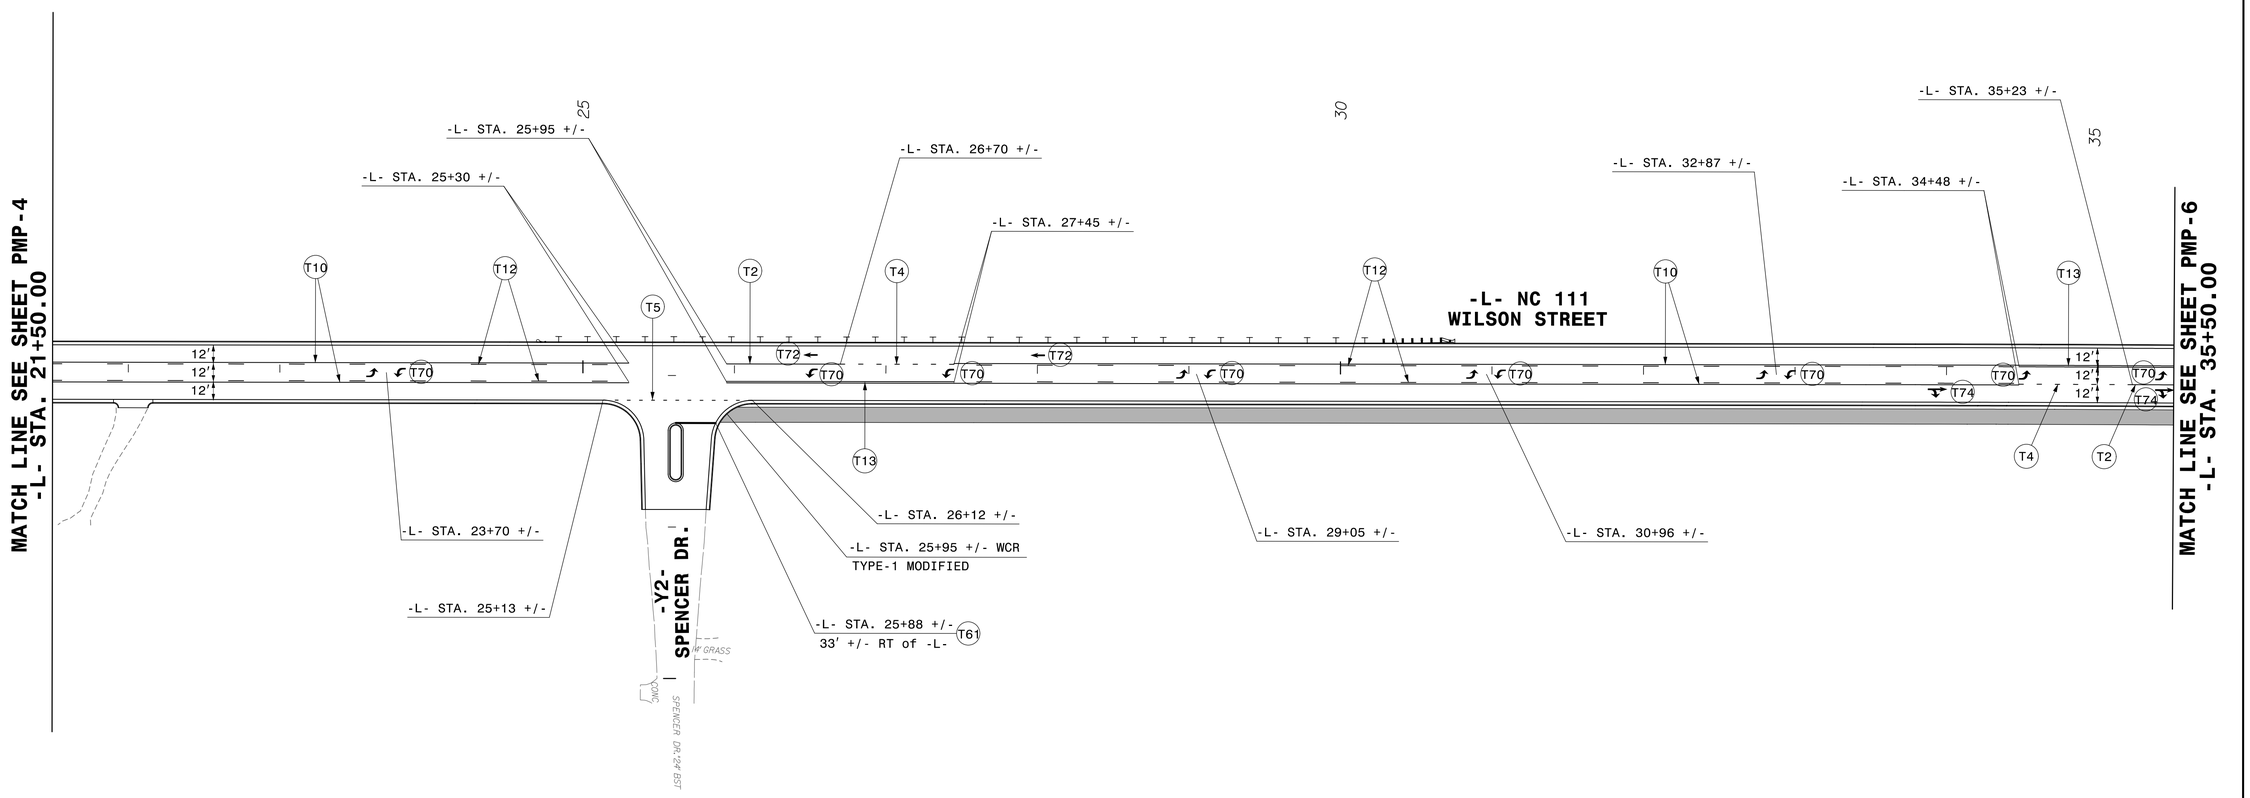

PAVEMENT MARKING PLAN SHEET

3/13/2023
Z:\NBM7\I-06 NCDOT NC III\U-4424\Traffic\Pavement Markings\U-4424_pmp_psh_05.dgn
USEEB0442I