DocuSign Envelope ID: E88EE611-B6AC-45B4-9FD8-E694996E849A

PROJECT REFERENCE NO.	SHEET NO.
U-4424	UC-14
R/W SHEET NO.	

NORTH CAROLINA PROFESSIONAL SEAL 022318 ENGINEER CHARLES W. HEARNE JR.
DocuSigned by: Charles Hearne
5/11/2023

DOCUMENT NOT CONSIDERED FINAL UNLESS ALL SIGNATURES COMPLETED

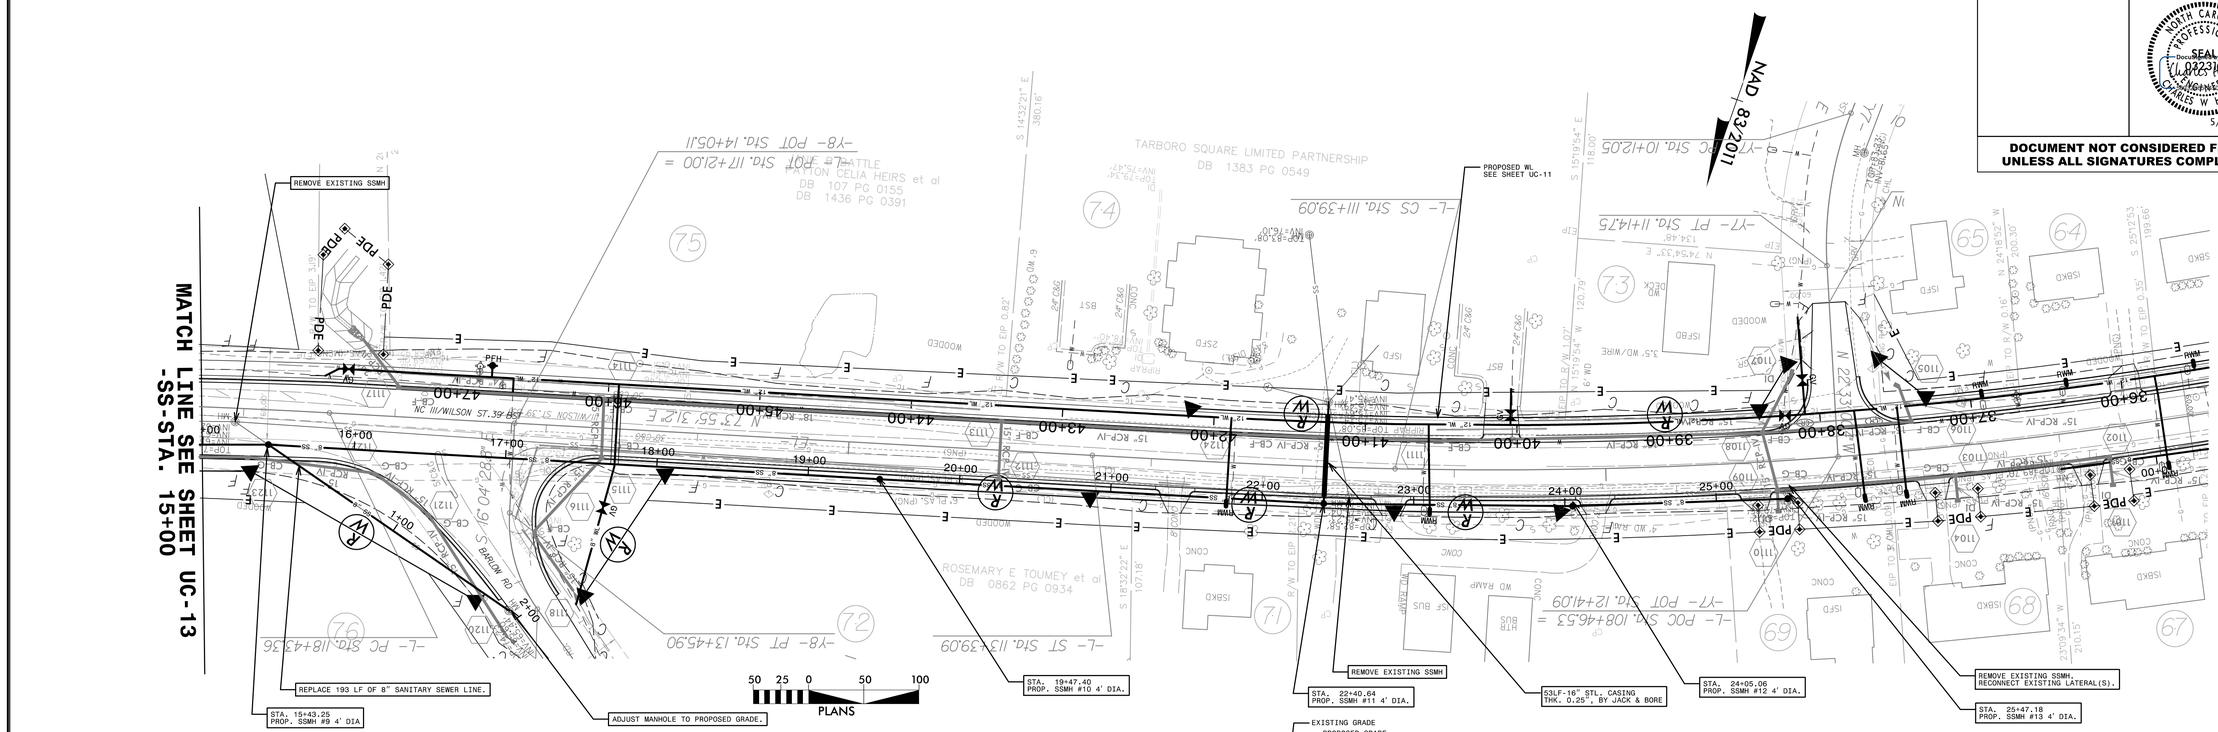

REVISIONS

8/17/99

5/11/2023
3:11:08 PM
U-4424-06 NCDOT NC 111\U-4424\Utilities\Design Plans\Sewer Plan Sheets\U-4424_Rdy_psh_14.dgn
PARSONS BRINCKERHOFF