DocuSign Envelope ID: FCAB9674-672B-4632-A0B7-296CEFEF7397

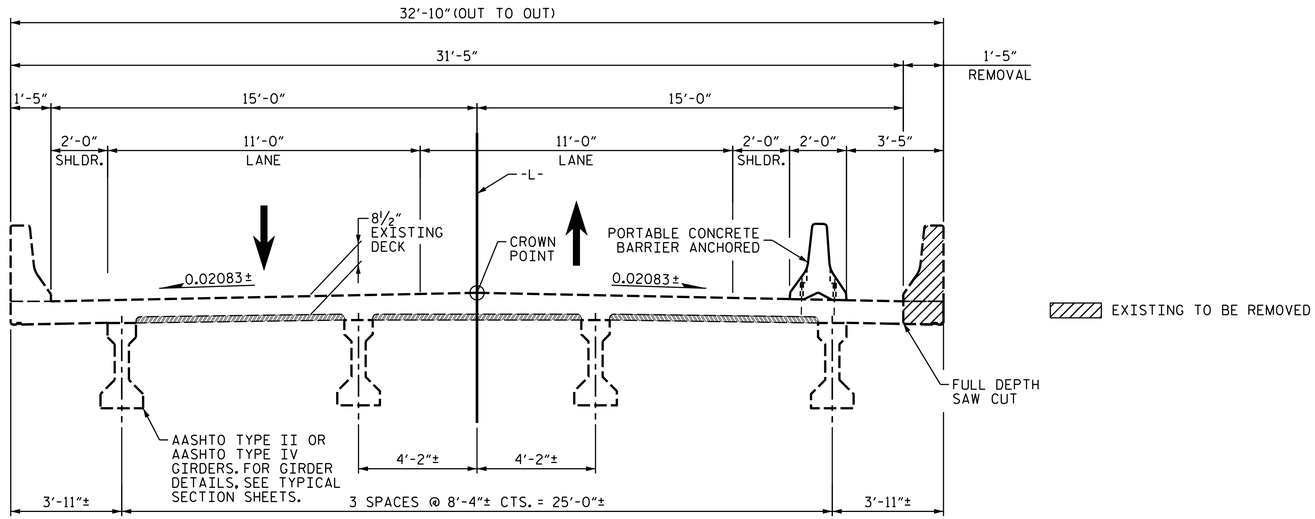


## PHASE I

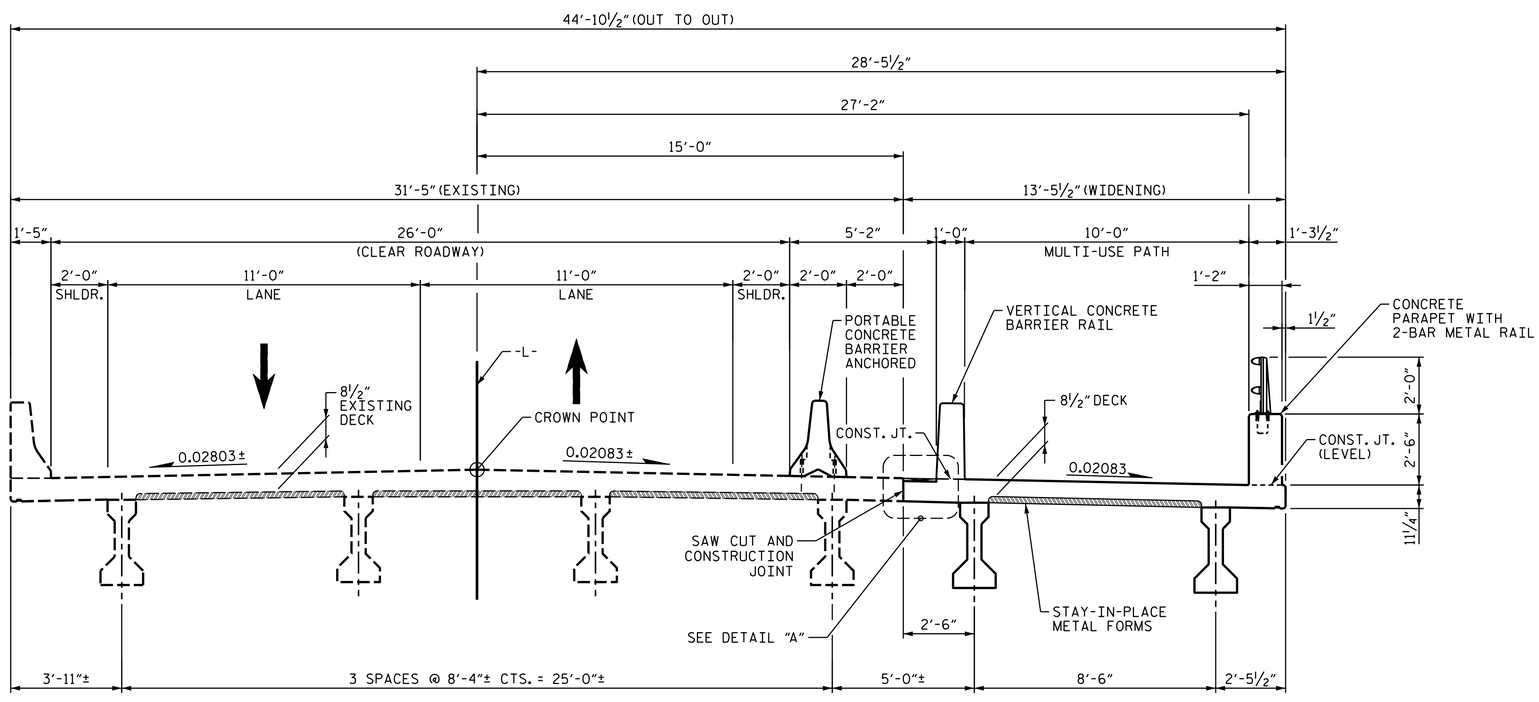


## PHASE II

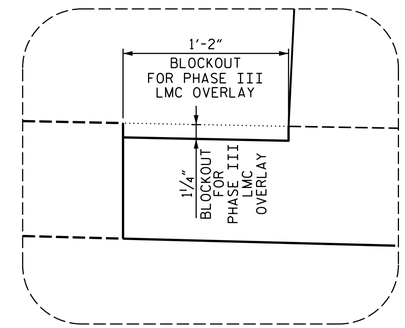


## DETAIL "A"

BRIDGE DECK SHOWN; APPROACH SLAB SIMILAR

PROJECT NO. U-4424
EDGECOMBE COUNTY
STATION: 66+24.84 -L-

SHEET 1 OF 2

STATE OF NORTH CAROLINA
DEPARTMENT OF TRANSPORTATION
RALEIGH

# CONSTRUCTION SEQUENCE

DOCUMENT NOT CONSIDERED FINAL UNLESS ALL SIGNATURES COMPLETED

NORTH CAROLINA PROFESSIONAL SEAL 19299 ENGINEER THOMAS M. HARRIS
3/28/2023
DocuSigned by: Thomas Harris
F9EBC057AC1A4EF...

WSP USA Inc.
434 FAYETTEVILLE STREET
SUITE 1500
RALEIGH, NC 27601
TEL: 1.919.836.4040
LICENSE NO. F-0165

| REVISIONS | | | | | | | SHEET NO. |
|---|---|---|---|---|---|---|---|
| NO. | BY: | DATE: | NO. | BY: | DATE: | | S-4 |
| 1 | | | 3 | | | | TOTAL SHEETS |
| 2 | | | 4 | | | | 37 |

| | | | |
|---|---|---|---|
| DESIGNED BY: | J. WHEATLEY | DATE : | MAR 2023 |
| DRAWN BY: | J. WHEATLEY | DATE : | MAR 2023 |
| CHECKED BY: | T. KIRSCHBAUM | DATE : | MAR 2023 |
| DESIGN ENGINEER OF RECORD: | T HARRIS | DATE : | MAR 2023 |

3/28/2023
J:\188771-06 NCDOT NC 111\U-4424\Structures\Drafting\DGNs\401_009_U4424_SMU_PCI_004.dgn