DocuSign Envelope ID: 1A1B4F48-ED7F-461F-B45B-70A9DC3F78FE

| PROJ. REFERENCE NO. | SHEET NO. |
|---|---|
| U-2729 | TMP-11 |

PLANS PREPARED FOR THE NCDOT BY:
MOTT MACDONALD
MOTT MACDONALD I & E, LLC
1101 HAYNES STREET, SUITE 101
RALEIGH, NC 27604
NC LICENSE NO. F-0669

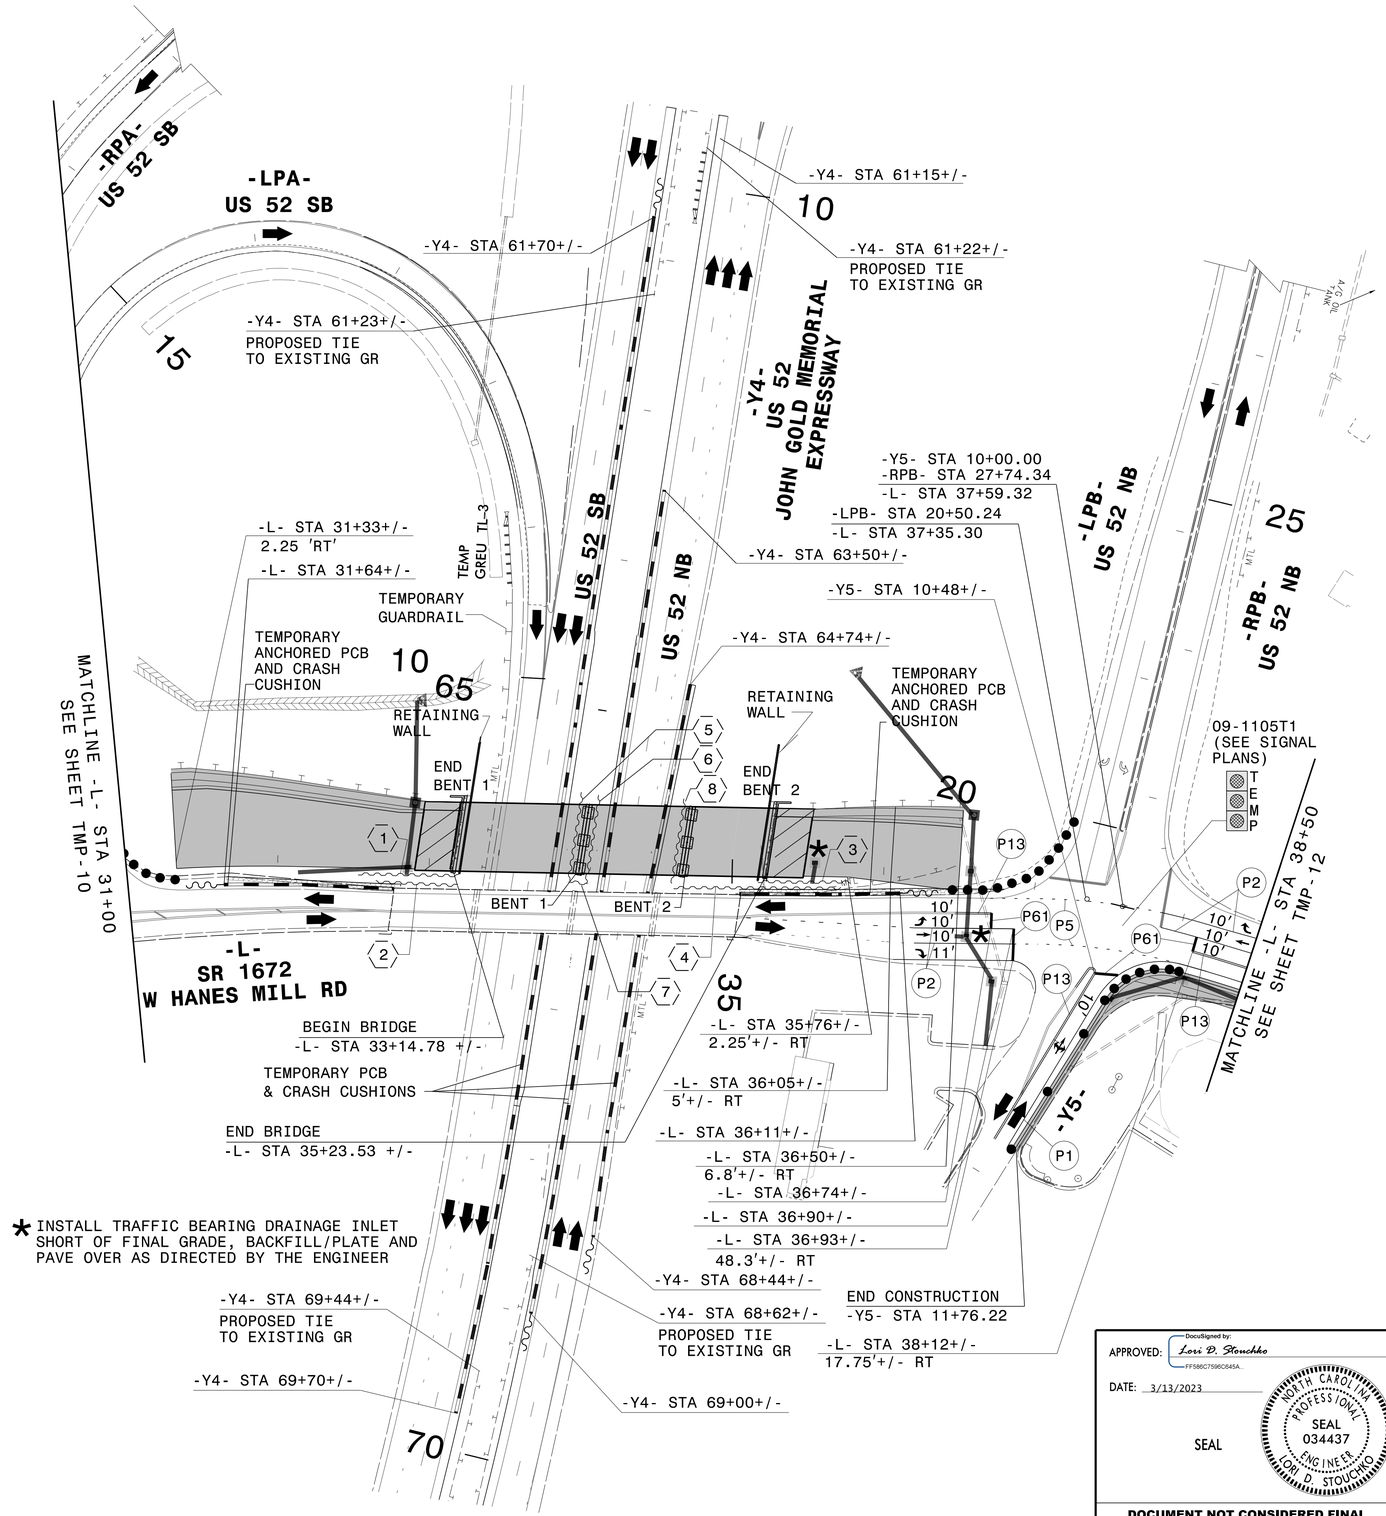


* INSTALL TRAFFIC BEARING DRAINAGE INLET SHORT OF FINAL GRADE, BACKFILL/PLATE AND PAVE OVER AS DIRECTED BY THE ENGINEER

APPROVED: DocuSigned by: Lori D. Stouchko FF5B6C7596D545A...

DATE: 3/13/2023

SEAL

NORTH CAROLINA PROFESSIONAL SEAL 034437 ENGINEER LORI D. STOUCHKO

DIVISION OF HIGHWAYS STATE OF NORTH CAROLINA DEPARTMENT OF TRANSPORTATION WORK ZONE TRAFFIC CONTROL

**DOCUMENT NOT CONSIDERED FINAL UNLESS ALL SIGNATURES COMPLETED**

# TEMPORARY TRAFFIC CONTROL PHASE II DETAIL

2/2/2023
G:\308350_DDC_I2\RC_U-2729\TrafficControl\Tcp\200_I45_U-2729_TC_TMP_II_Phase_2.dgn
User:ST086227