DocuSign Envelope ID: F1089792-139C-4FA6-B932-1254D012EDCC

SEE "ICT" FOR THIS WORK

PROJECT REFERENCE NO.	SHEET NO.
U-2729	SCP 6

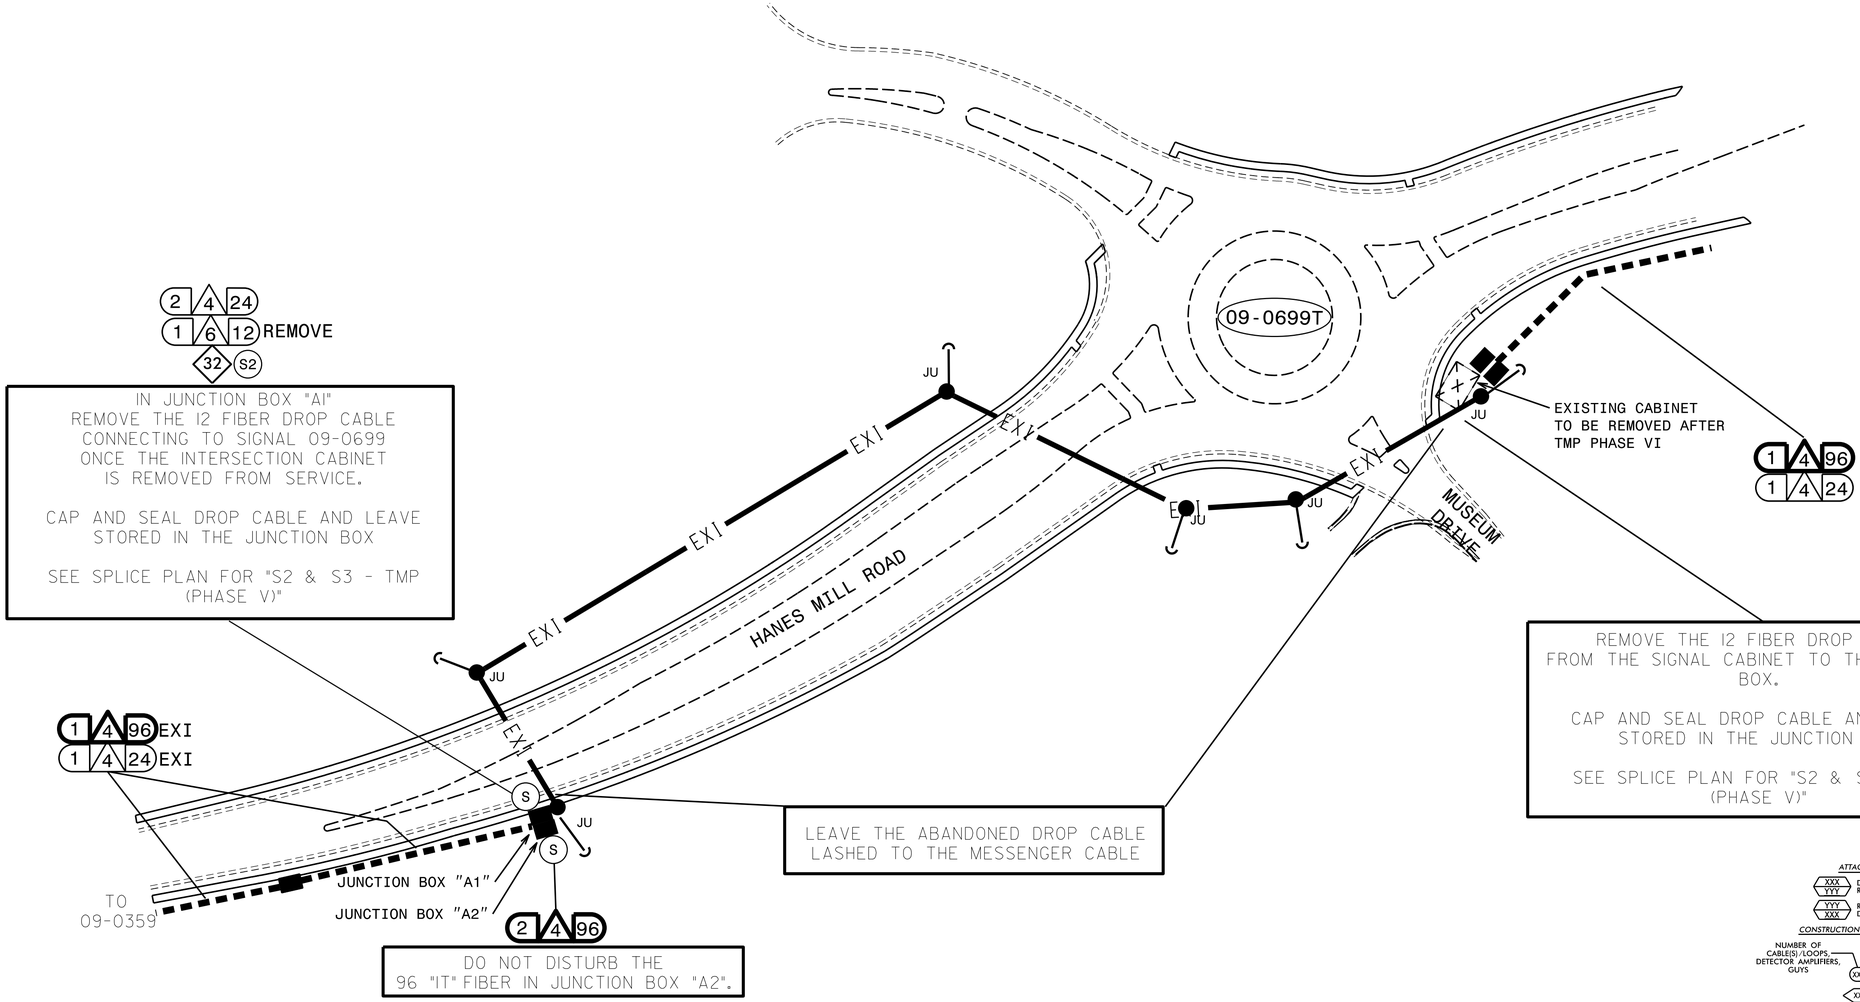

IN JUNCTION BOX "AI"
REMOVE THE I2 FIBER DROP CABLE
CONNECTING TO SIGNAL 09-0699
ONCE THE INTERSECTION CABINET
IS REMOVED FROM SERVICE.

CAP AND SEAL DROP CABLE AND LEAVE
STORED IN THE JUNCTION BOX

SEE SPLICE PLAN FOR "S2 & S3 - TMP
(PHASE V)"

EXISTING CABINET
TO BE REMOVED AFTER
TMP PHASE VI

REMOVE THE I2 FIBER DROP CABLE
FROM THE SIGNAL CABINET TO THE JUNCTION
BOX.

CAP AND SEAL DROP CABLE AND LEAVE
STORED IN THE JUNCTION BOX

SEE SPLICE PLAN FOR "S2 & S3 - TMP
(PHASE V)"

LEAVE THE ABANDONED DROP CABLE
LASHED TO THE MESSENGER CABLE

DO NOT DISTURB THE
96 "IT" FIBER IN JUNCTION BOX "A2".

ATTACHMENT POINT:
XXX / YYY — DISTANCE ABOVE (IN) / REFERENCE POINT
YYY / XXX — REFERENCE POINT / DISTANCE BELOW (IN)

CONSTRUCTION NOTE SYMBOLOGY KEY
NUMBER OF CABLE(S)/LOOPS, DETECTOR AMPLIFIERS, GUYS
NUMBER OF FIBERS/TWISTED PAIRS
NUMBER OF RISER(S)/ CONDUIT(S)
DIAMETER OF RISER(S)/ CONDUIT(S) (IN)

BOLD CONSTRUCTION NOTES REPRESENT "IS FIBER" WORK

SEE SHEET "SCP 2" FOR PROJECT CONSTRUCTION NOTES

GENERAL CONSTRUCTION NOTES:

1). FIVE (5) DAYS PRIOR TO REMOVING SIGNAL 09-0669 FROM SERVICE, CONTACT THE CITY OF WINSTON-SALEM'S SIGNAL SYSTEM SUPERVISOR, AT (336) 748-3228 TO NOTIFY THEM THE SIGNAL IS BEING SCHEDULED FOR REMOVAL.

PROJECT CONSTRUCTION NOTES:
1. UNLESS OTHERWISE NOTED:
   - OVERLASH NEW FIBER OPTIC CABLE TO EXISTING COMMUNICATIONS CABLE.
   - ATTACH NEW MESSENGER CABLE 40" BELOW POWER.
   - ATTACH ON FRONT SIDE (FS) OF POLE.
2. SEAL ALL CONDUIT ENDS WITH DUCT AND CONDUIT SEALER, AT ALL JUNCTION BOX / CABINET ENTRANCES.
3. UPON REMOVING AN EXITING FIBER CIRCUIT FROM ITS CONDUIT SYSTEM, BACK FILL THE JUNCTION BOX WITH A SUITABLE MATERIAL. ABANDON CONDUIT IN PLACE.

TMP (PHASE V)

DOCUMENT NOT CONSIDERED FINAL UNLESS ALL SIGNATURES COMPLETED

M M MOTT MACDONALD
7621 Purfoy Road, Suite 115
Fuquay-Varina, NC 27526
www.mottmac.com
License No. F-0669

Prepared for the Offices of:
NORTH CAROLINA DEPARTMENT OF TRANSPORTATION — Mobility and Safety Division — Intelligent Transportation Systems Section
750 Greenfield Parkway, Garner, NC 27529

SCALE 0 NA NONE

Winston-Salem Signal System
Cable Routing Plans

DIVISION 09 Forsyth County Winston-Salem
PLAN DATE: February 2023 REVIEWED BY: RW THOMPSON
PREPARED BY: IN AVERY REVIEWED BY:

REVISIONS	INIT.	DATE

SEAL NORTH CAROLINA PROFESSIONAL ENGINEER SEAL 032711 RUSSELL W. THOMPSON

DocuSigned by: Russell W. Thompson
SIGNATURE 3/14/2023 DATE

CADD Filename: $FILENAME$

$$$$$SYSTIME$$$$$ $$$$$USERNAME$$$$$