PROJECT REFERENCE NO.	SHEET NO.
U-2729	UO-4

Prepared in the Office of :

Wooten

120 North Boylan Avenue • Raleigh, NC 27603-1423
(919) 828-0531 • thewootencompany.com
License Number: F-0115

DOCUMENT NOT CONSIDERED FINAL UNLESS ALL SIGNATURES COMPLETED

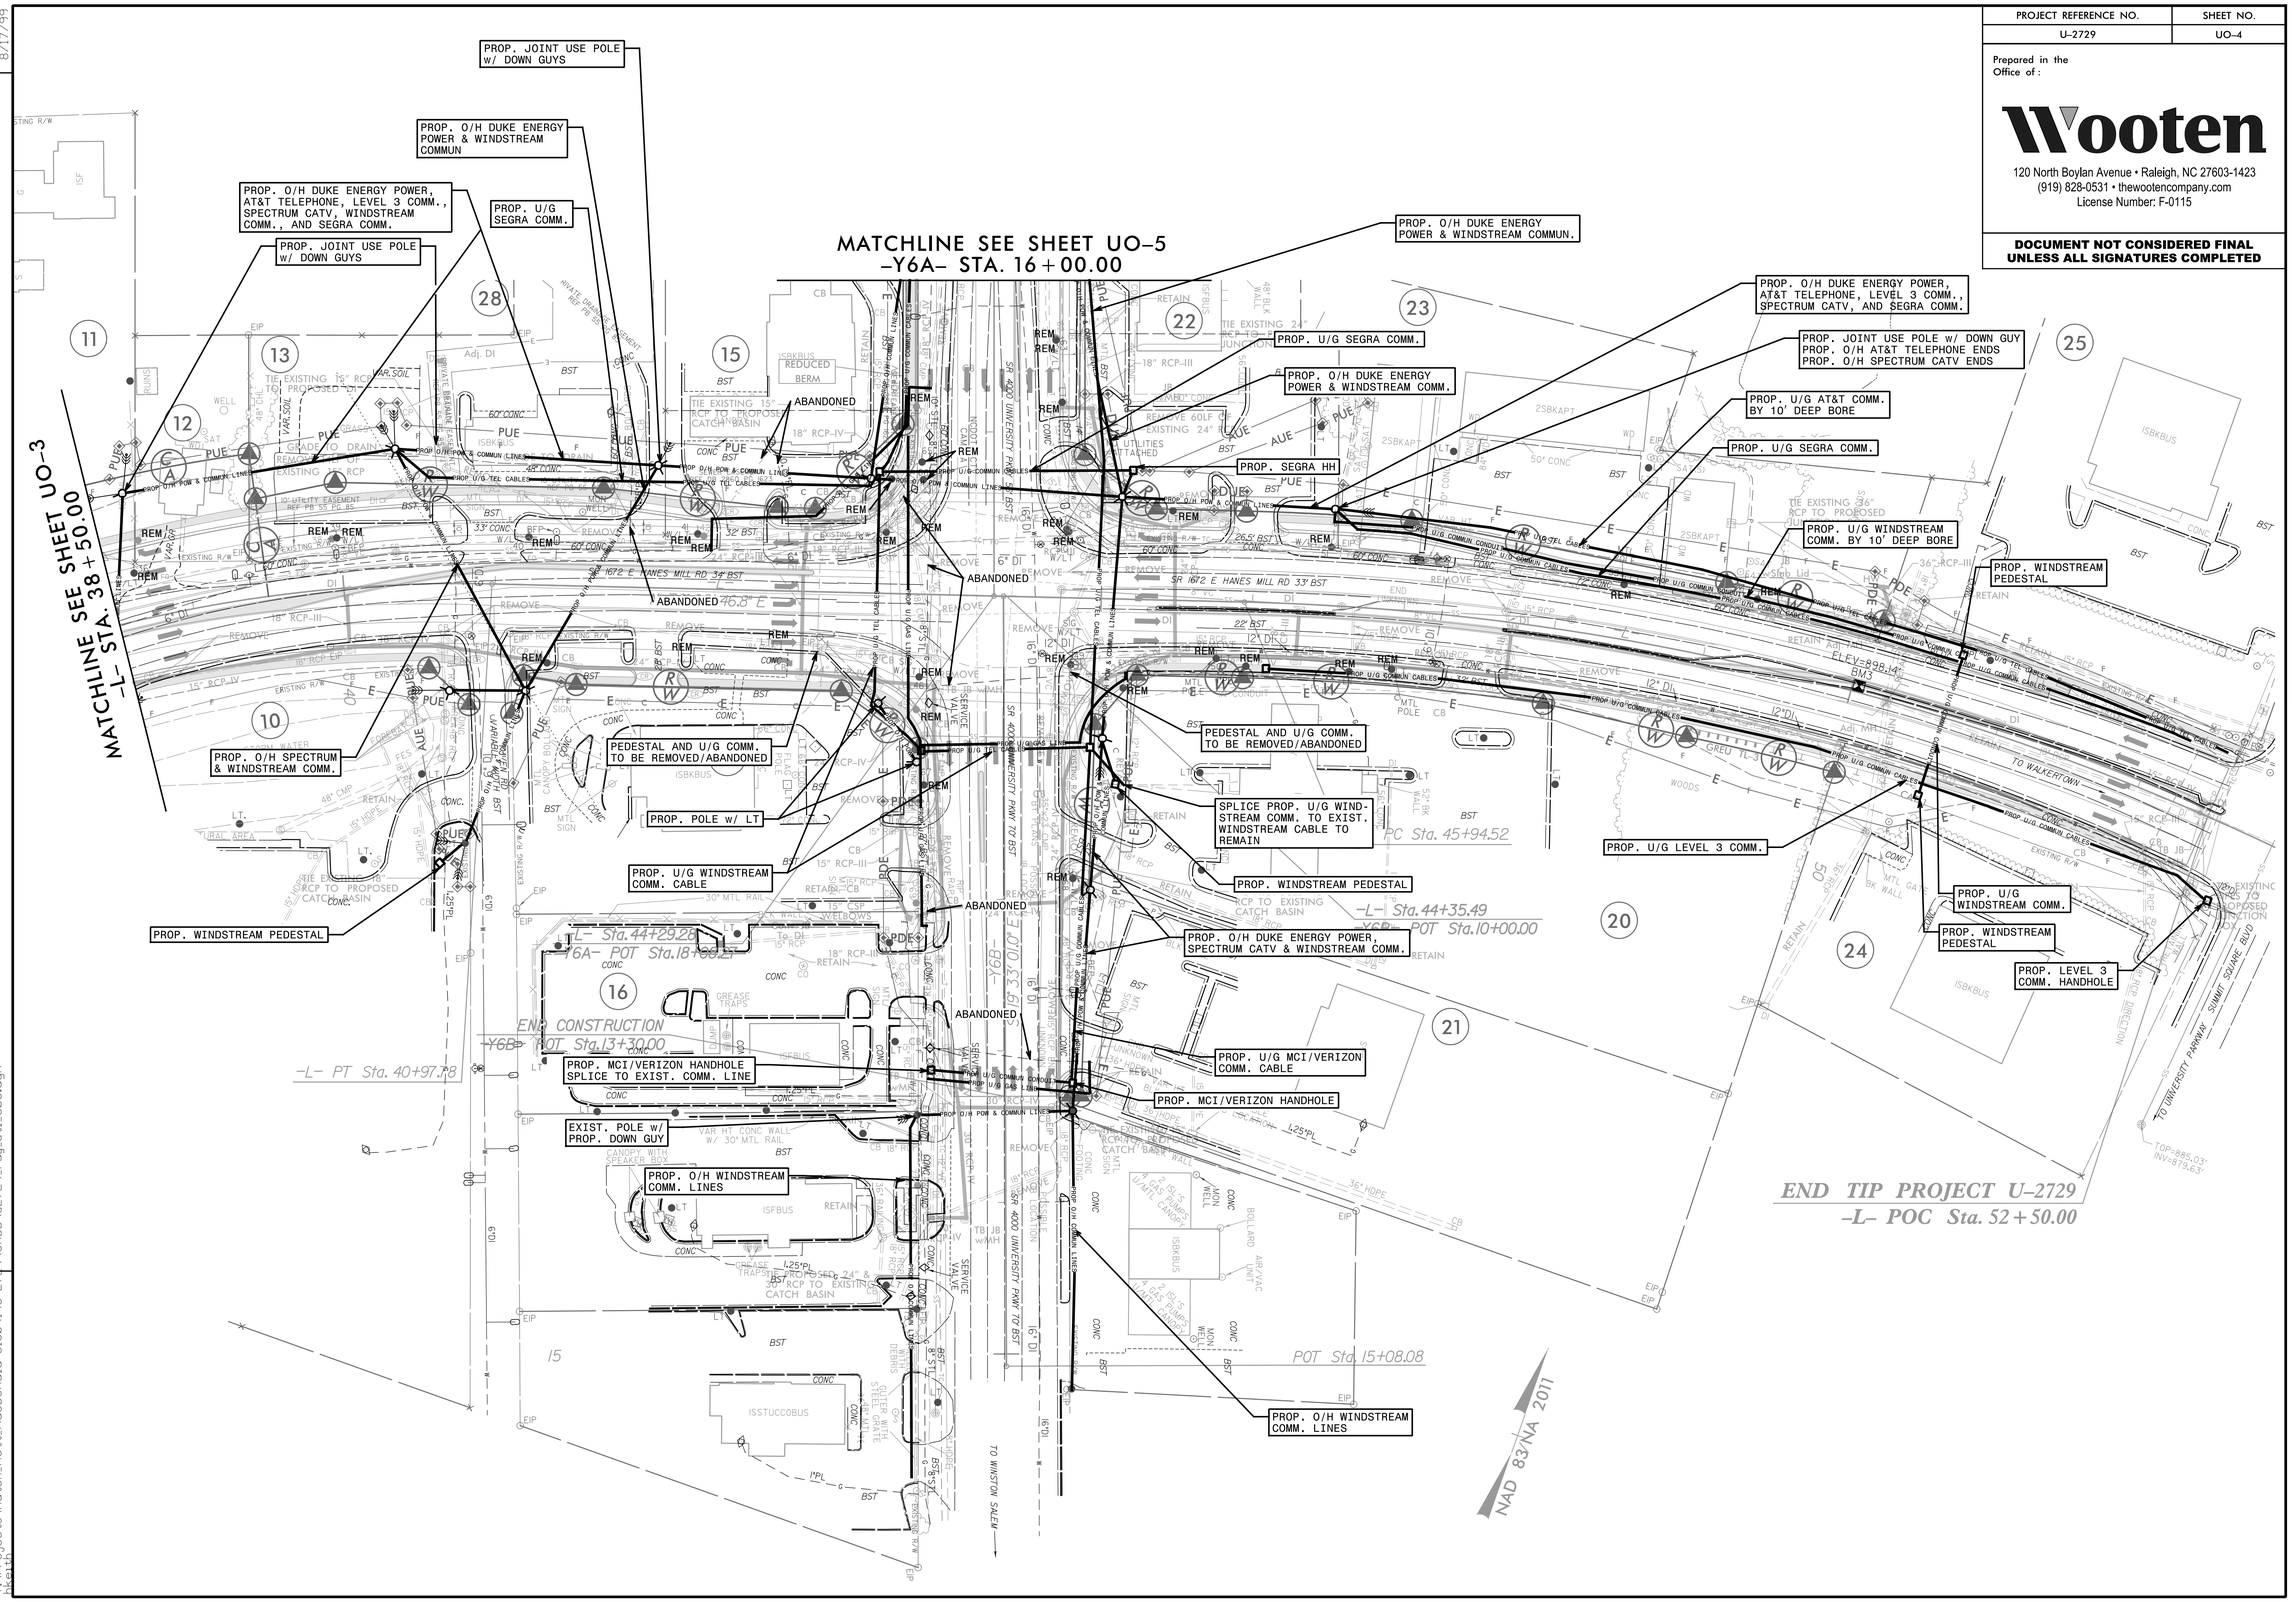

REVISIONS

8/17/99

3:07:16 PM
I:\Projects\Hatch_Mott_MacDonald-3160\I\U-2729\CADD\u2729_rdy_utl_Ub0.dgn
hkeith