DocuSign Envelope ID: 3B662C47-BB36-47FC-A7EE-E83AFC878B49

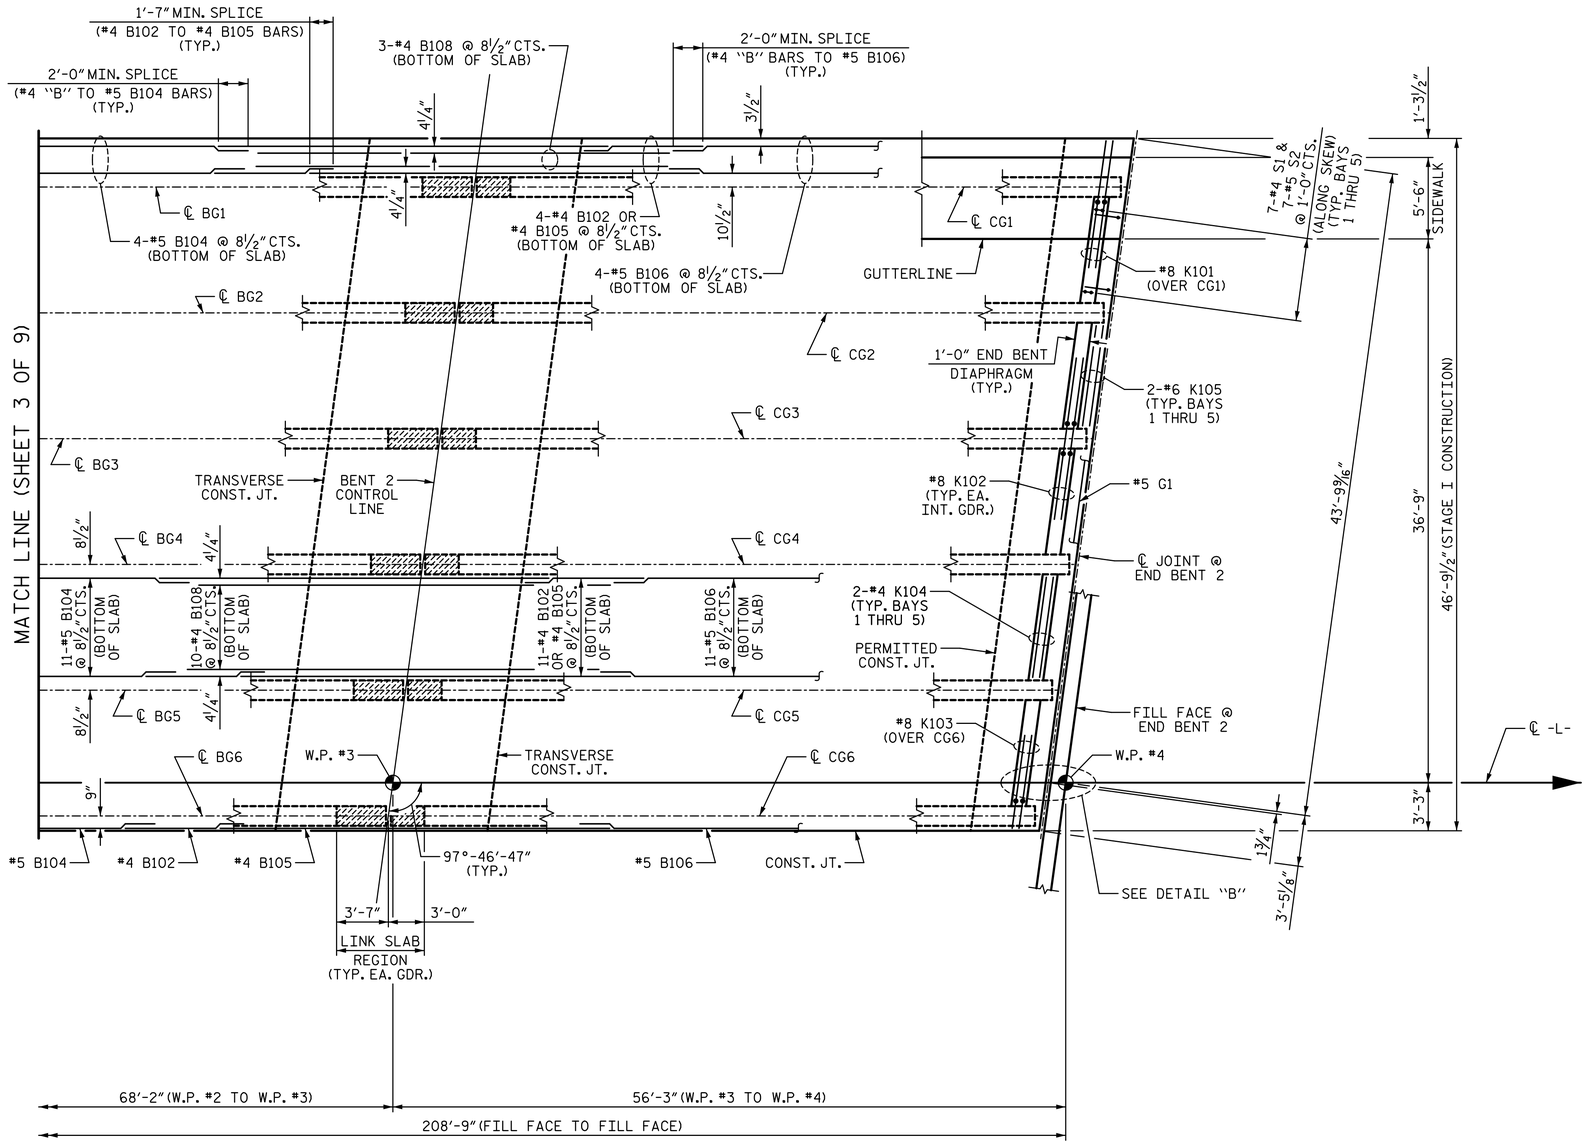


MATCH LINE (SHEET 3 OF 9)

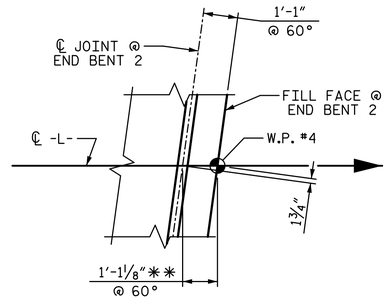


DETAIL "B"

** MEASURED ALONG -L-

## PART PLAN OF SPANS

BOTTOM "B" BARS AND DIAPHRAGM BARS SHOWN.

PROJECT NO. U-2729

FORSYTH COUNTY

STATION: 33+99.11 -L-

SHEET 4 OF 9

STATE OF NORTH CAROLINA
DEPARTMENT OF TRANSPORTATION
RALEIGH

SUPERSTRUCTURE

PLAN OF SPANS

STAGE I

| REVISIONS | | | | | | SHEET NO. |
|---|---|---|---|---|---|---|
| NO. | BY: | DATE: | NO. | BY: | DATE: | S-12 |
| 1 | | | 3 | | | TOTAL SHEETS |
| 2 | | | 4 | | | 59 |

DRAWN BY: T. BANKOVICH DATE: 9-22
CHECKED BY: T.J. BEACH DATE: 9-22
DESIGN ENGINEER OF RECORD: J.A. BATTS DATE: 9-22

WGI
5640 Dillard Drive, Suite 200
Cary, NC 27518
LICENSURE NO. C-4434

NORTH CAROLINA PROFESSIONAL ENGINEER SEAL 18056 JOHN A. BATTS

4/6/2023 | 10:39 AM PDT

DOCUMENT NOT CONSIDERED FINAL UNLESS ALL SIGNATURES COMPLETED

4/6/2023 12:01:50 PM P:\Raleigh\Projects\2018\Division 9 (Mott MacDonald)\U-2729\Structures\Drawings\Final\U2729_SMU_S_330290.dgn