DocuSign Envelope ID: 3B662C47-BB36-47FC-A7EE-E83AFC878B49

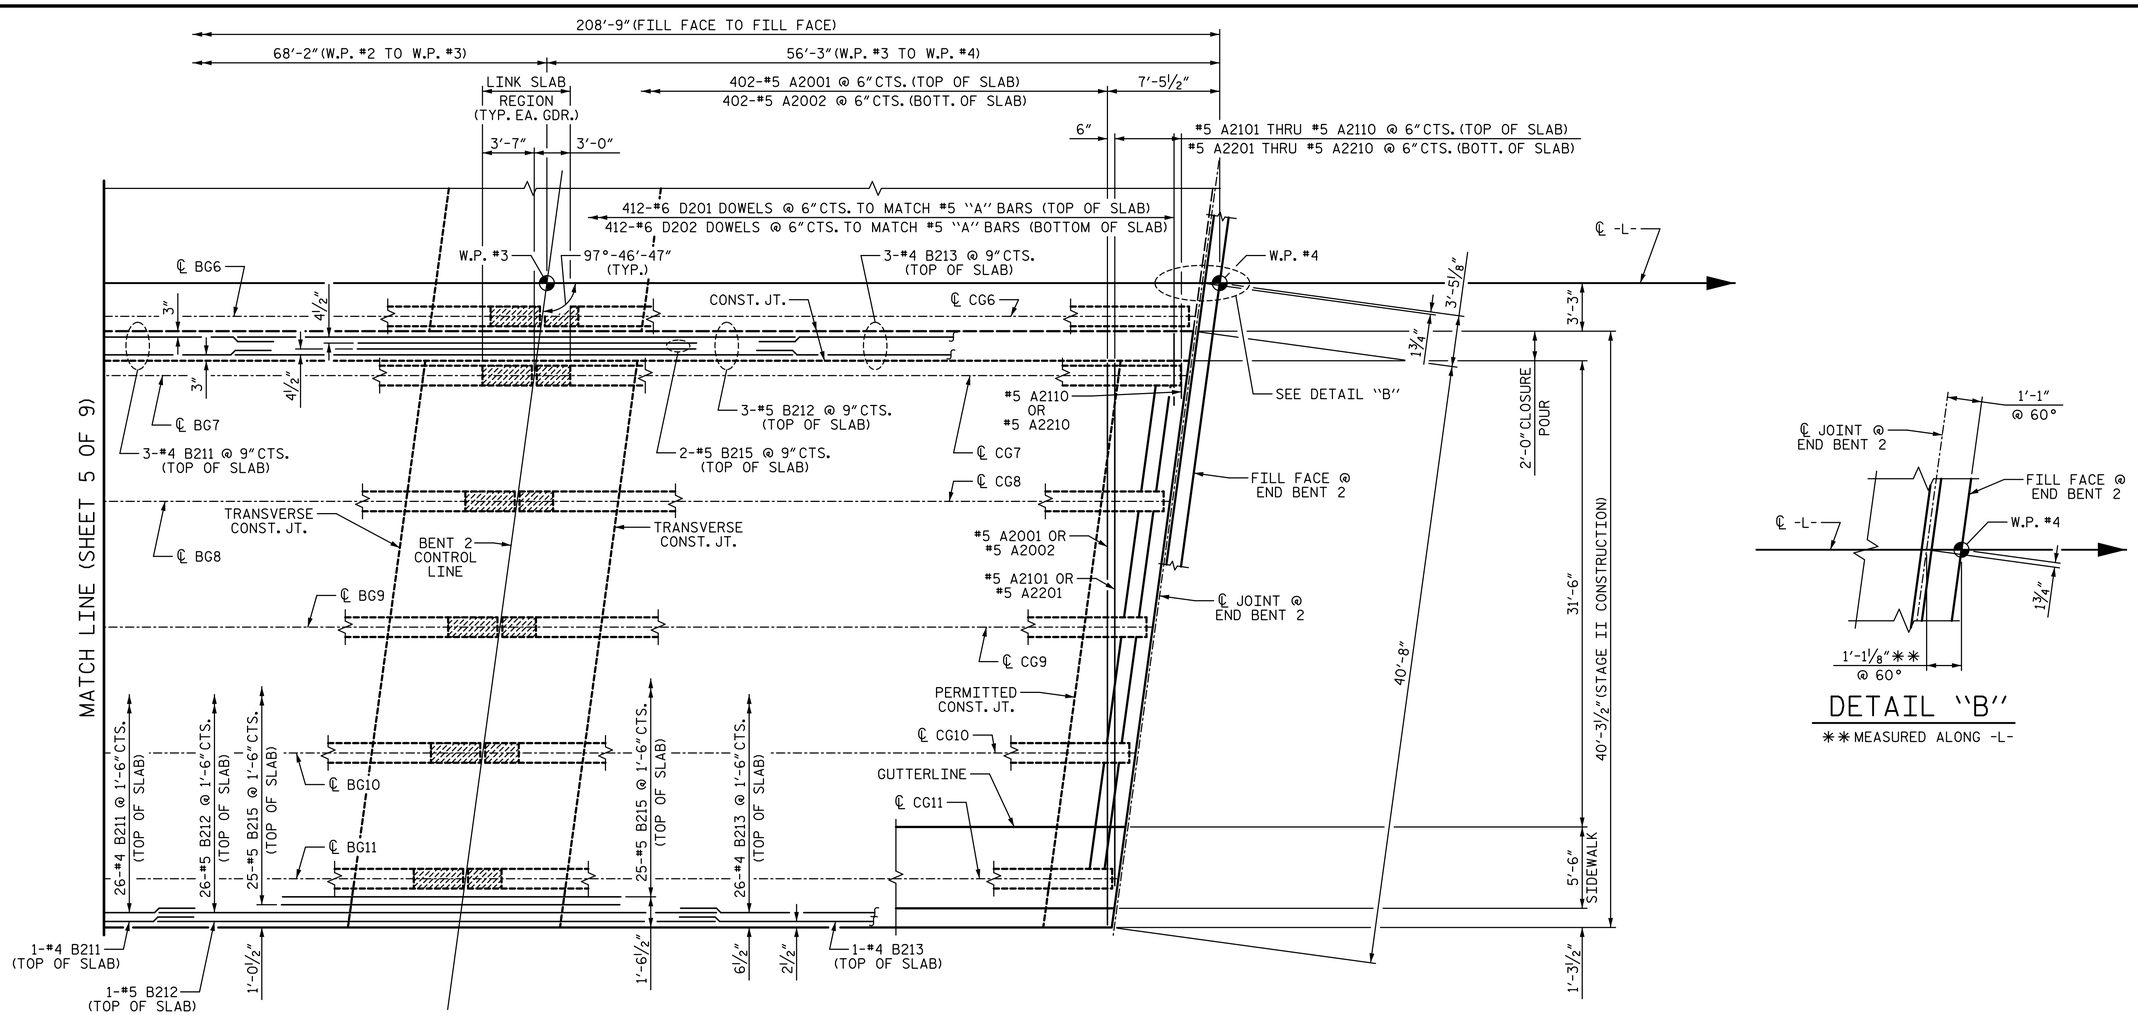

DETAIL "B"

**MEASURED ALONG -L-

SPAN B SPAN C

PART PLAN OF SPANS

(TOP & BOTTOM "A" & "D" BARS SHOWN)
(ONLY TOP "B" BARS SHOWN FOR CLARITY)
FOR ADDITIONAL STAGE II DECK SLAB REINFORCEMENT,
SEE SHEET 7 OF 9 AND SHEET 8 OF 9.

PROJECT NO. U-2729
FORSYTH COUNTY
STATION: 33+99.11 -L-

SHEET 6 OF 9

STATE OF NORTH CAROLINA
DEPARTMENT OF TRANSPORTATION
RALEIGH
SUPERSTRUCTURE

PLAN OF SPANS

STAGE II

REVISIONS						SHEET NO.
NO.	BY:	DATE:	NO.	BY:	DATE:	S-14
1			3			TOTAL SHEETS
2			4			59

DRAWN BY: T. BANKOVICH DATE: 9-22
CHECKED BY: T.J. BEACH DATE: 9-22
DESIGN ENGINEER OF RECORD: J.A. BATTS DATE: 9-22

WGI
5640 Dillard Drive, Suite 200
Cary, NC 27518
LICENSURE NO. C-4434

NORTH CAROLINA PROFESSIONAL ENGINEER SEAL 18056 JOHN A. BATTS
4/6/2023 | 10:39 AM PDT

DOCUMENT NOT CONSIDERED FINAL UNLESS ALL SIGNATURES COMPLETED

4/6/2023 12:01:50 PM P:\Raleigh\Projects\2018\Division 9 (Mott MacDonald)\U-2729\Structures\Drawings\Final\U2729_SMU_S_330290.dgn