DocuSign Envelope ID: BFB165B4-3049-4555-B2F0-B936D16D2D2D

8/17/99

SUNGATE DESIGN GROUP, P.A.
905 JONES FRANKLIN ROAD
RALEIGH, NORTH CAROLINA 27606
TEL (919) 859-2243
ENG FIRM LICENSE NO. C-890

Stantec
Stantec Consulting Services Inc.
801 Jones Franklin Road
Suite 300
Raleigh, NC 27606
Tel. (919) 851-6866
Fax. (919) 851-7024
www.stantec.com
License No. F-0672

PROJECT REFERENCE NO.	SHEET NO.
R-2707D	20
R/W SHEET NO.	
ROADWAY DESIGN ENGINEER	HYDRAULICS ENGINEER
NORTH CAROLINA PROFESSIONAL SEAL 044480 ENGINEER MATTHEW B. FERGUSON	NORTH CAROLINA PROFESSIONAL SEAL 26971 ENGINEER JOSHUA G. DALTON
4/21/2023	4/21/2023

DOCUMENT NOT CONSIDERED FINAL UNLESS ALL SIGNATURES COMPLETED

-SRVRD_1-

PI Sta 11+72.72	PI Sta 13+12.17
△ = 119° 51' 36.5" (RT)	△ = 68° 56' 18.4" (LT)
D = 57° 17' 44.8"	D = 38° 11' 49.9"
L = 209.20'	L = 180.48'
T = 172.72'	T = 102.97'
R = 100.00'	R = 150.00'
RO = 35'	RO = 50.00'
SE = VAR	SE = .03
DS= 15 MPH	DS = 15 MPH

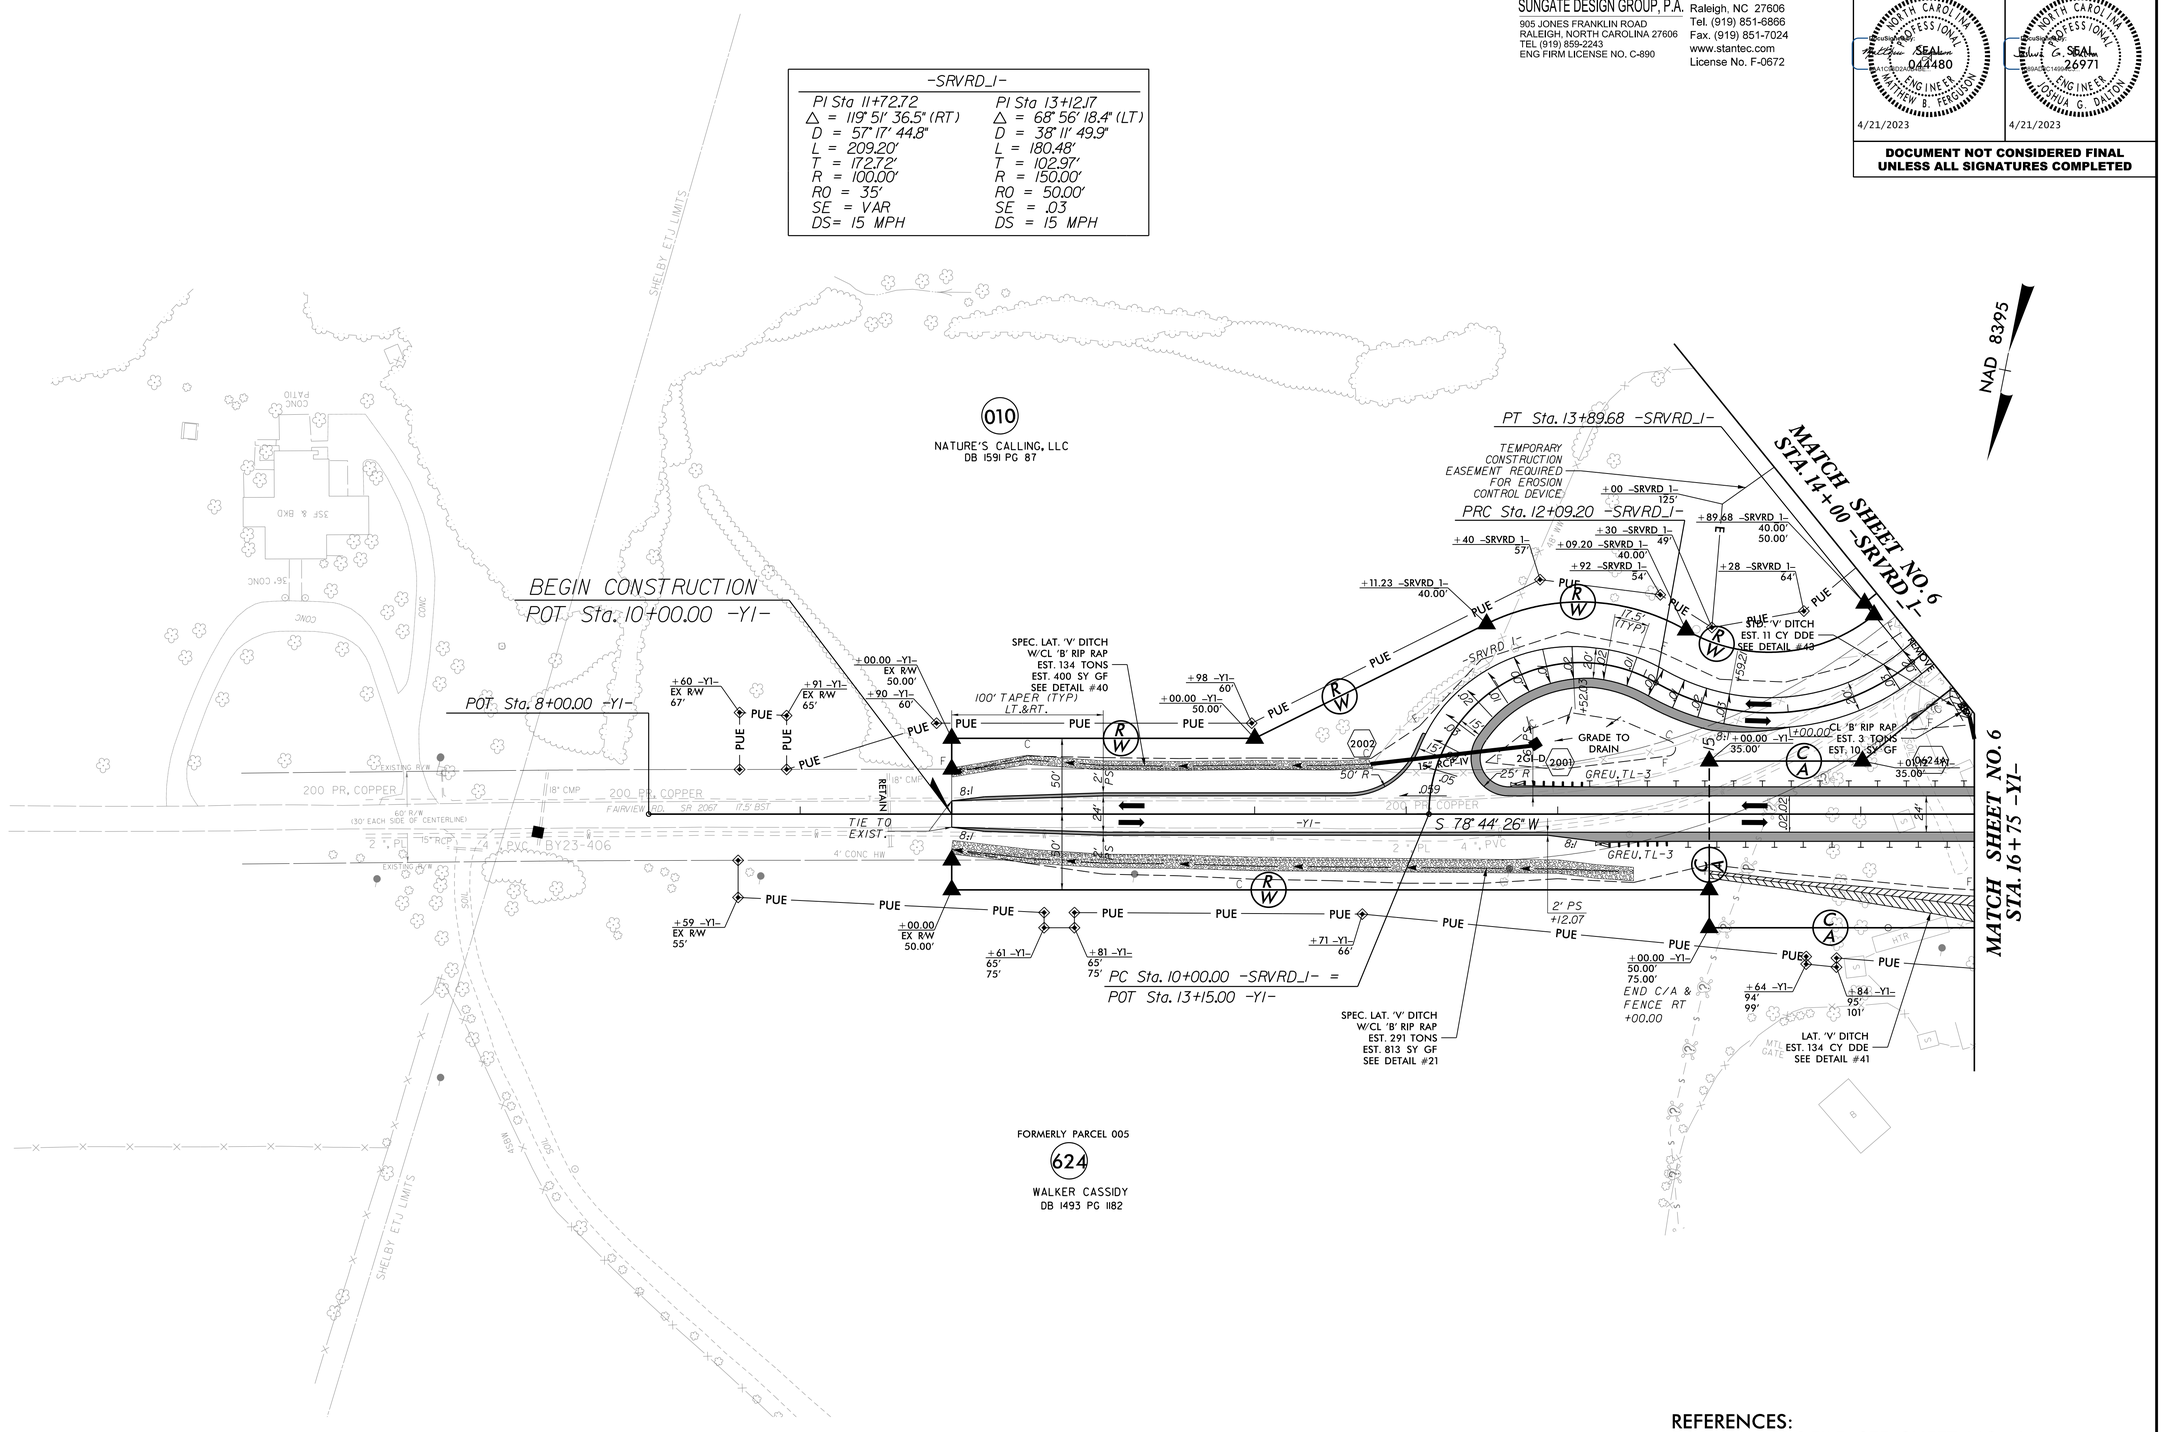

REFERENCES:
FOR –Y1– PROFILE, SEE SHEET NO. 44
FOR –SRVRD_1– PROFILE, SEE SHEET NO. 50

4/6/2023
C:\pwworking\tujarvis\documents\pw_working\dms42562\R2707D_RDY_PSH_20.dgn
tujarvis