PROJECT REFERENCE NO.	SHEET NO.
R-2707D	EC-20/CONST.J6
R/W SHEET NO.	
ROADWAY DESIGN ENGINEER	HYDRAULICS ENGINEER

NOTE:
PLACE TEMPORARY ROCK SEDIMENT DAMS TYPE – B AND TEMPORARY ROCK SILT CHECKS TYPE – A AT DRAINAGE OUTLETS.
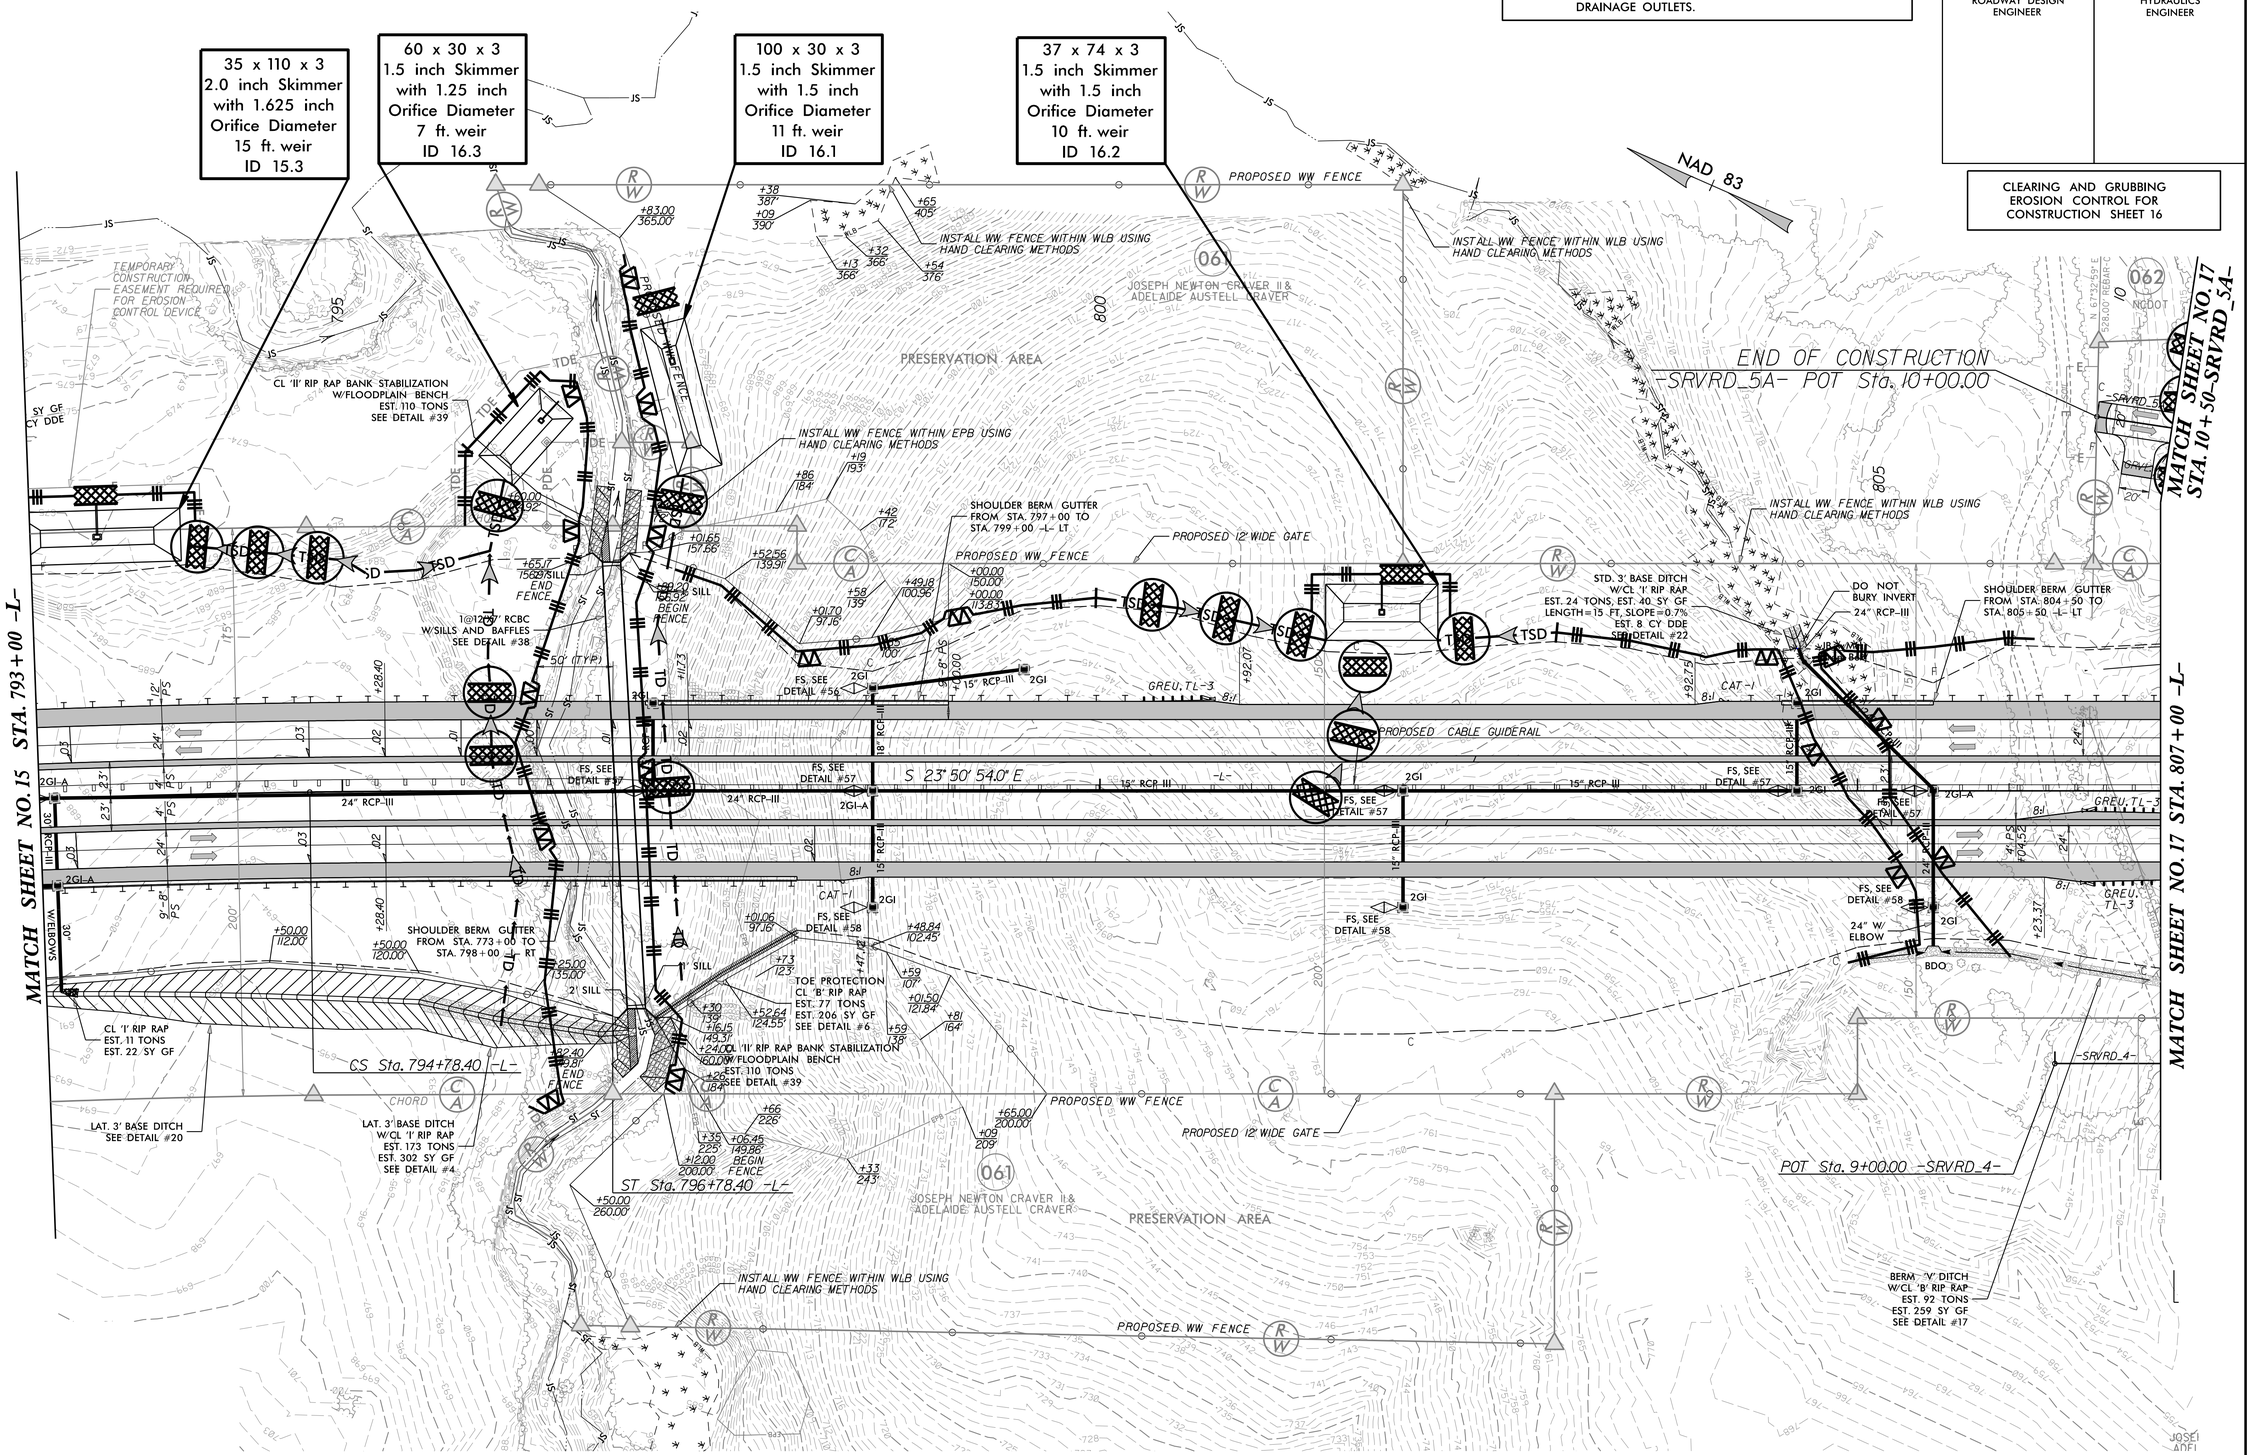
CLEARING AND GRUBBING
EROSION CONTROL FOR
CONSTRUCTION SHEET 16