PROJECT REFERENCE NO.	SHEET NO.
R-2707D	EC-34/CONST.05
R/W SHEET NO.	
ROADWAY DESIGN ENGINEER	HYDRAULICS ENGINEER

FINAL GRADING
EROSION CONTROL FOR
CONSTRUCTION SHEET 05

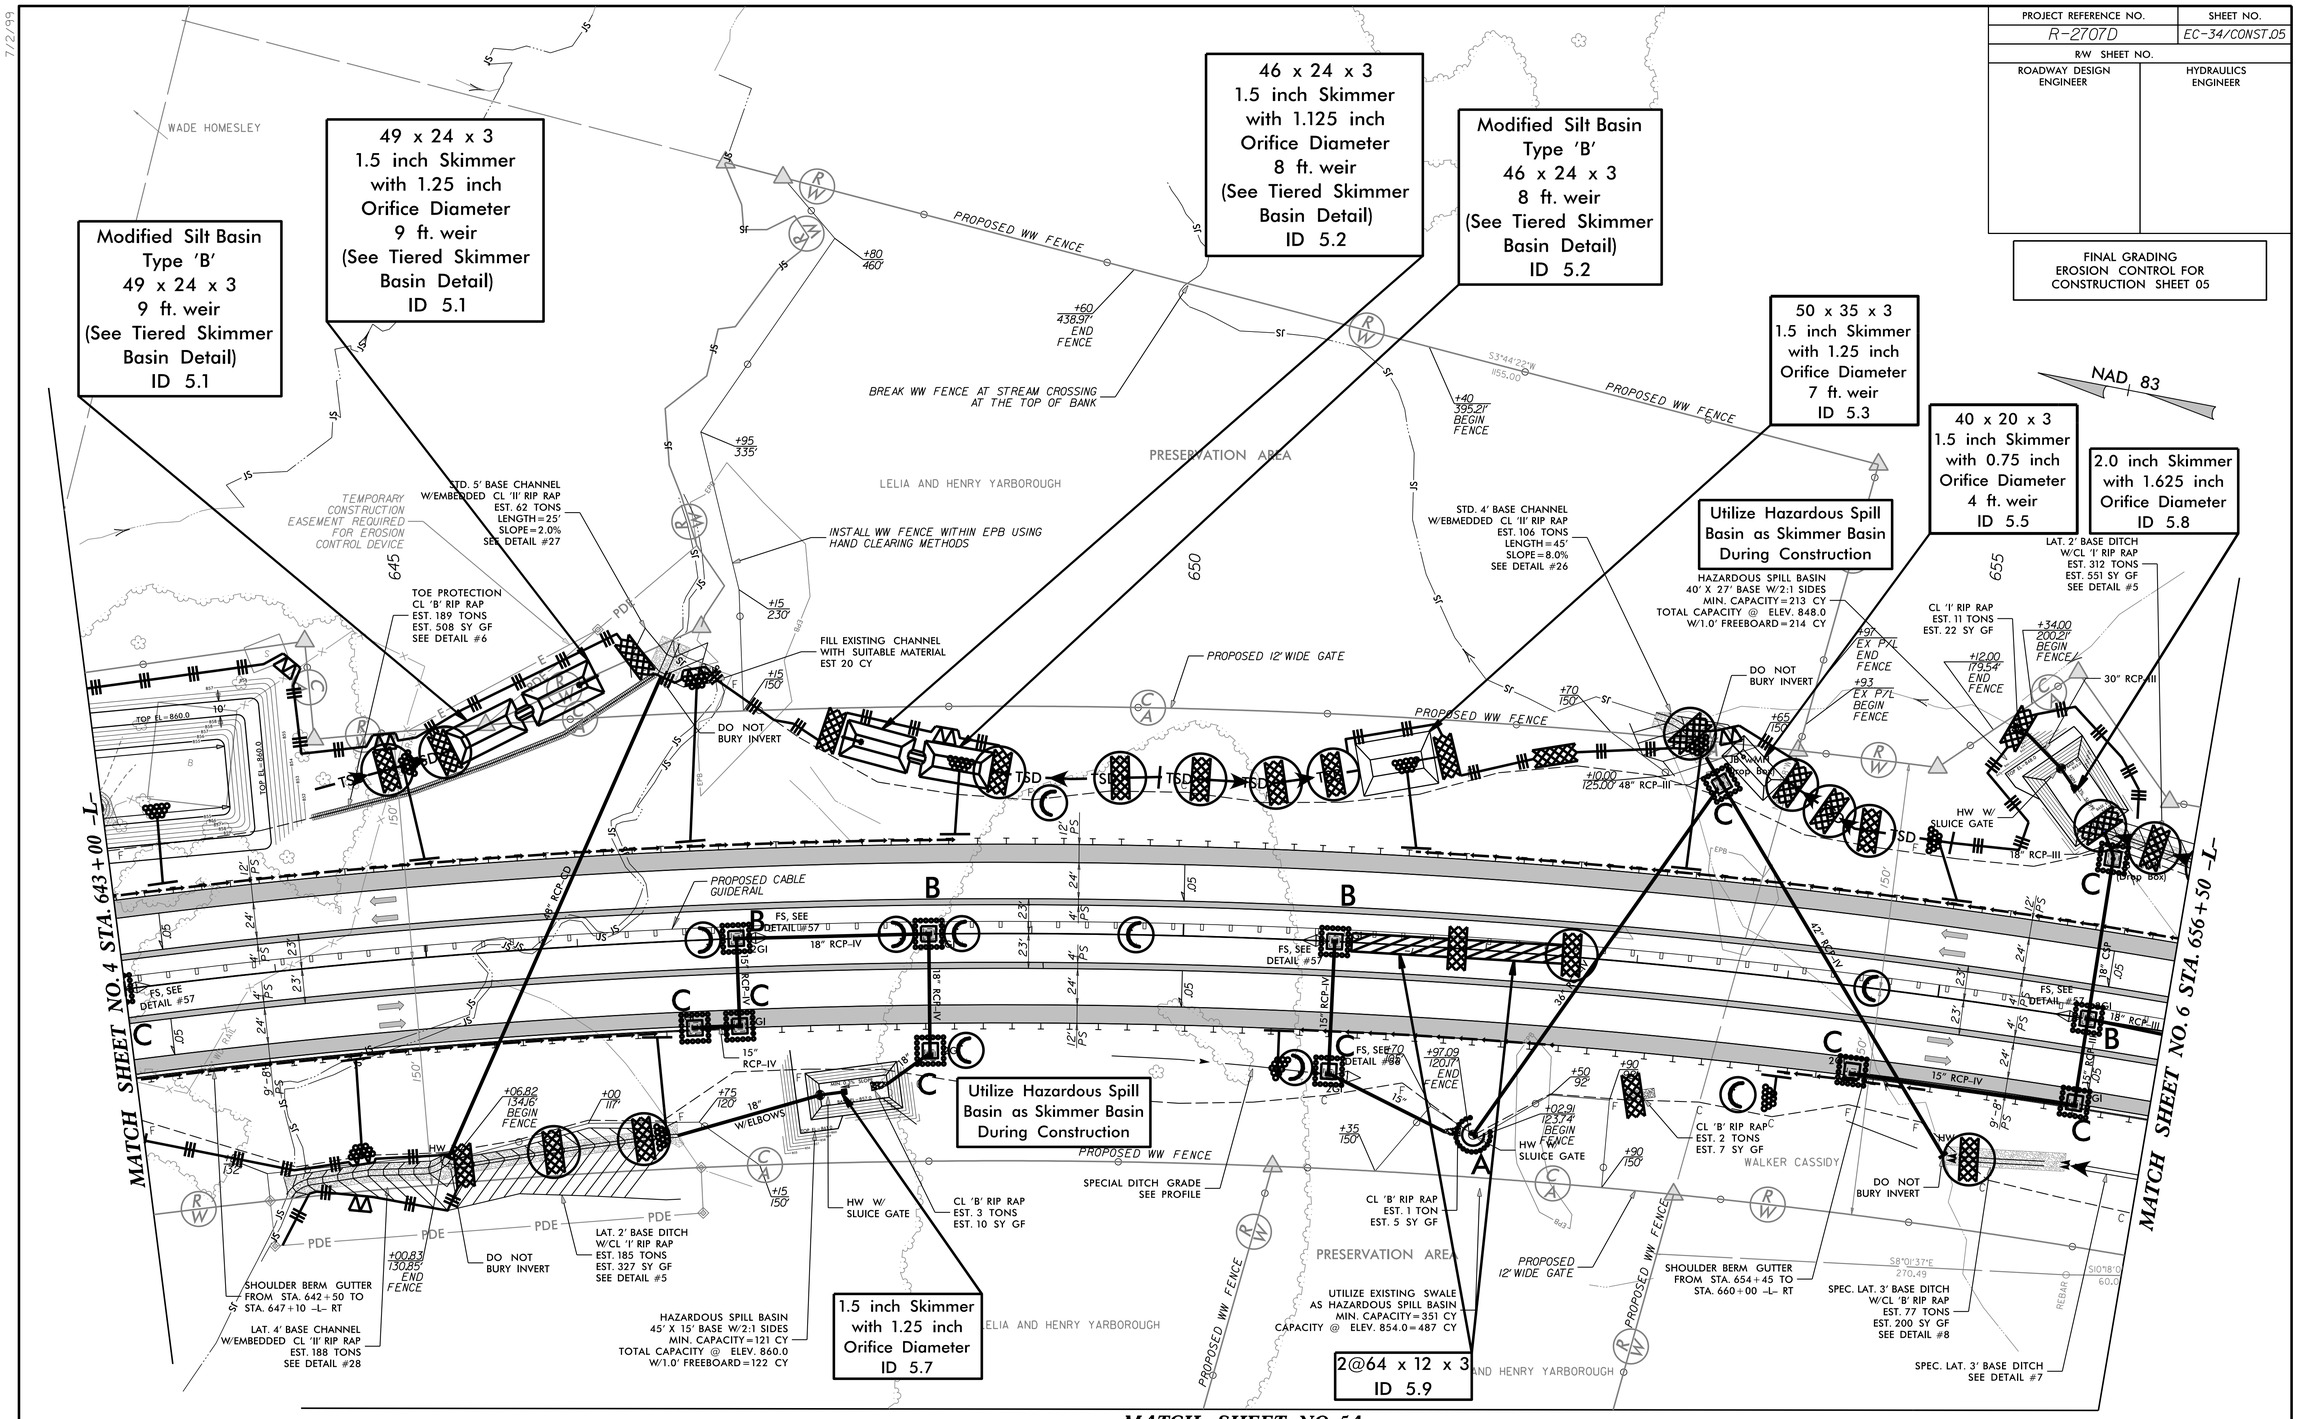

Place Matting for Erosion Control on Slope as Work Allows.

Sta. 643+00 to Sta. 648+50 –L– LT
Sta. 651+50 to Sta. 656+50 –L– LT
Sta. 643+00 to Sta. 646+50 –L– RT
Sta. 651+50 to Sta. 652+50 –L– RT
Sta. 654+00 to Sta. 655+00 –L– RT