DocuSign Envelope ID: 9EC9E02F-6C38-40E9-9B1B-206E507D8C62

SITE 1 PROFILES

Stantec
Stantec Consulting Services Inc.
801 Jones Franklin Road
Suite 300
Raleigh, NC 27606
Tel. (919) 851-6866
Fax. (919) 851-7024
www.stantec.com
License No. F-0672

PROJECT REFERENCE NO.	SHEET NO.
R-2707D	NS-7

DESIGN ENGINEER

NORTH CAROLINA PROFESSIONAL SEAL 030839 ENGINEER JOSHUA B GILMAN

4/20/2023

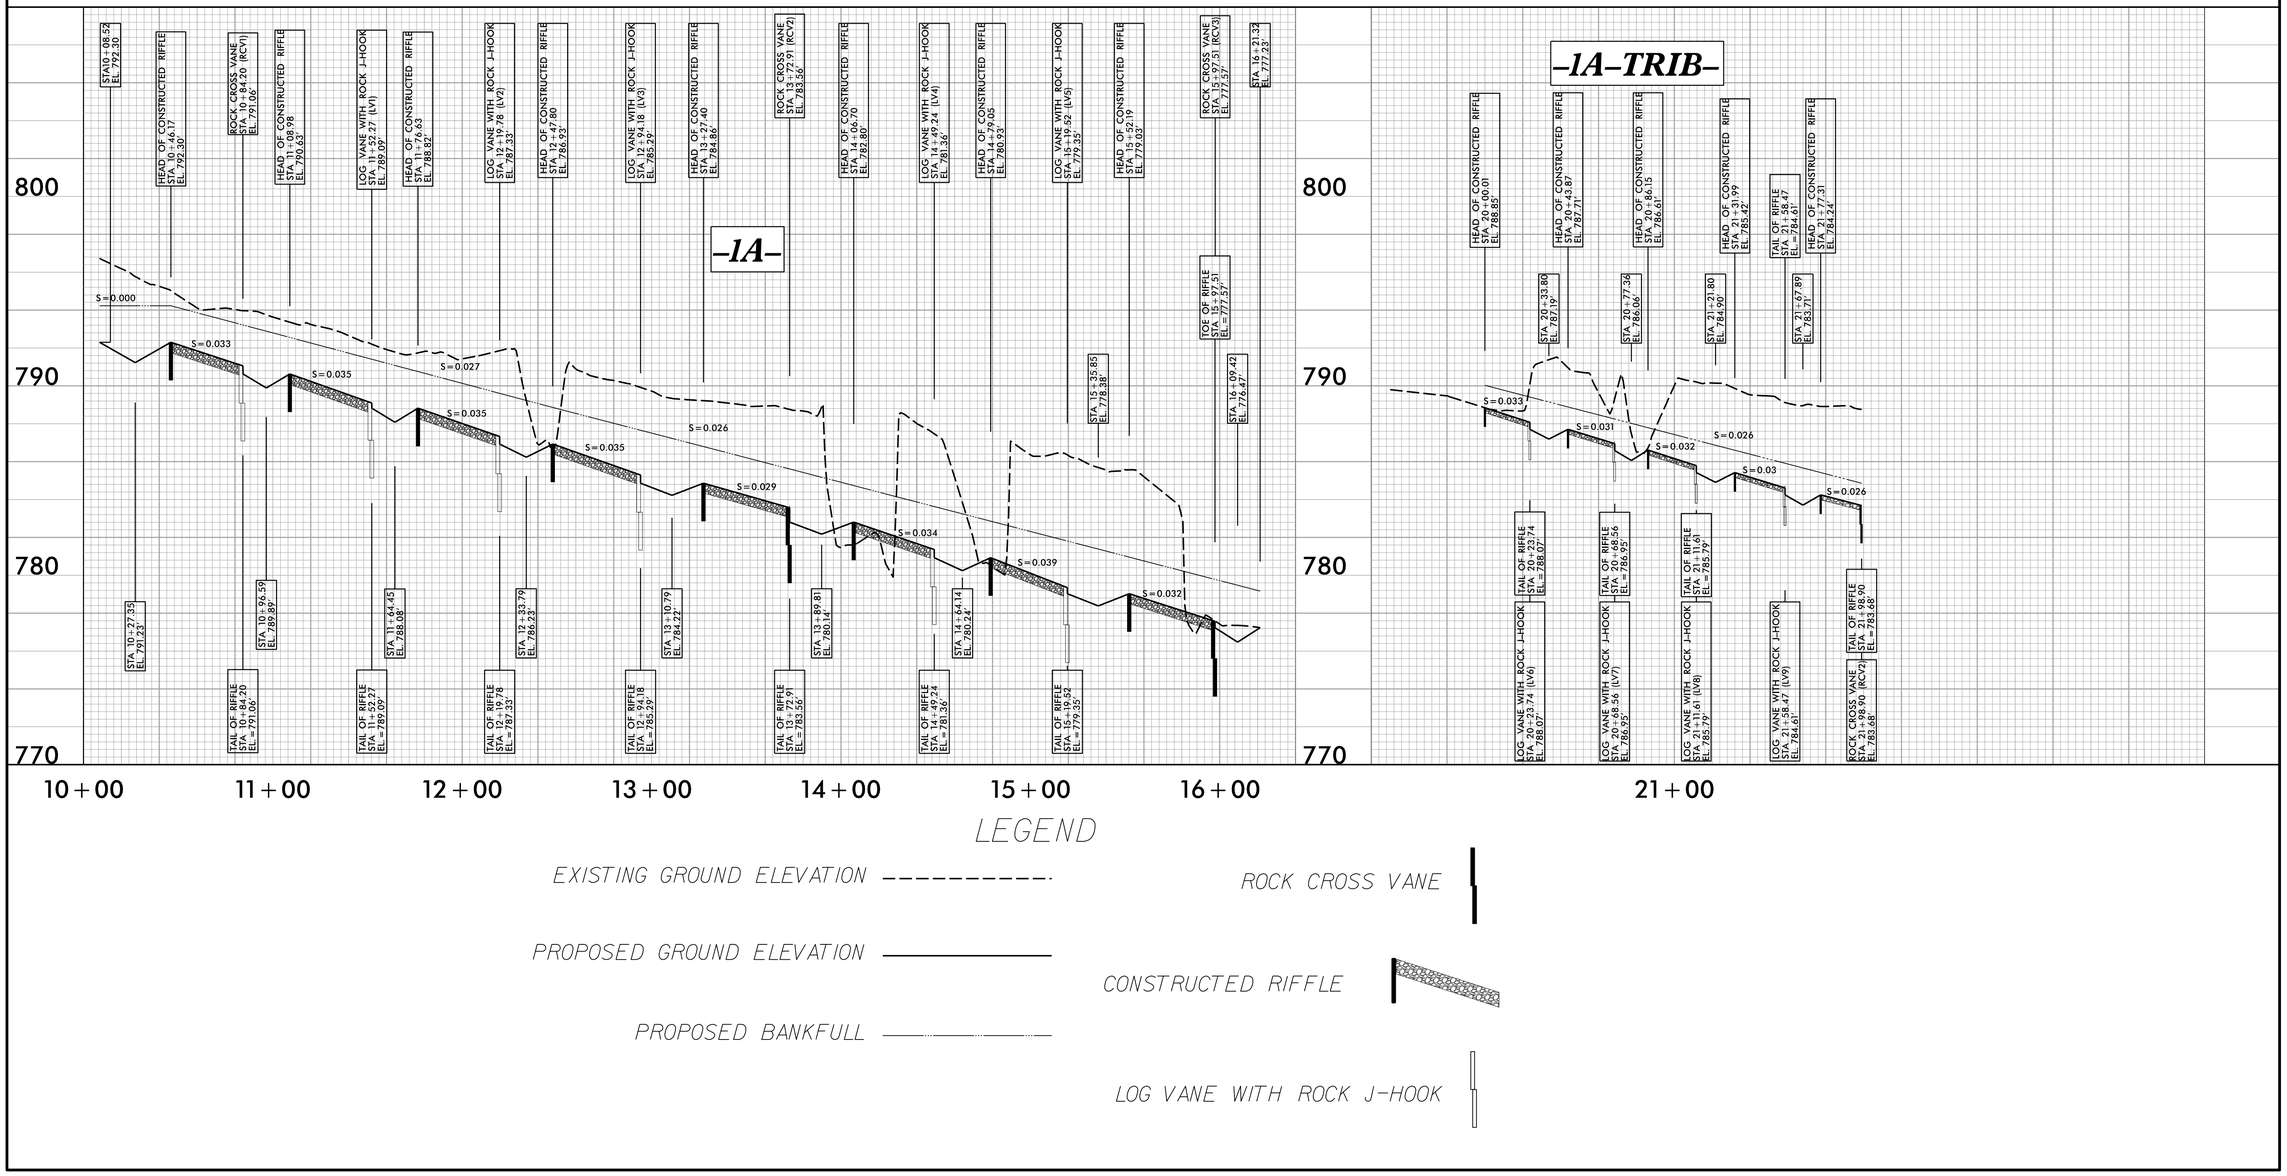

LEGEND

EXISTING GROUND ELEVATION

PROPOSED GROUND ELEVATION

PROPOSED BANKFULL

ROCK CROSS VANE

CONSTRUCTED RIFFLE

LOG VANE WITH ROCK J-HOOK