DocuSign Envelope ID: 2CBE69AC-BA62-466A-BFD4-8D07A1A379CD

T.I.P.: R-2707D

CONTRACT NO.: C204851

TIP NO.	SHEET NO.
R-2707D	SIGN-1

APPROVED: Betsy L. Watson (DocuSigned by: 35E67BB34F8743F...)

DATE: 4/27/2023

SEAL

NORTH CAROLINA PROFESSIONAL SEAL 29449 ENGINEER BETSY L. WATSON

DOCUMENT NOT CONSIDERED FINAL UNLESS ALL SIGNATURES COMPLETED

STATE OF NORTH CAROLINA
DEPARTMENT OF TRANSPORTATION

SIGNING PLAN
CLEVELAND COUNTY

LOCATION: US 74 FROM EAST OF SR 1162 (PEACHTREE RD)
TO EXISTING US 74 WEST OF SR 2238 (LONG BRANCH RD)

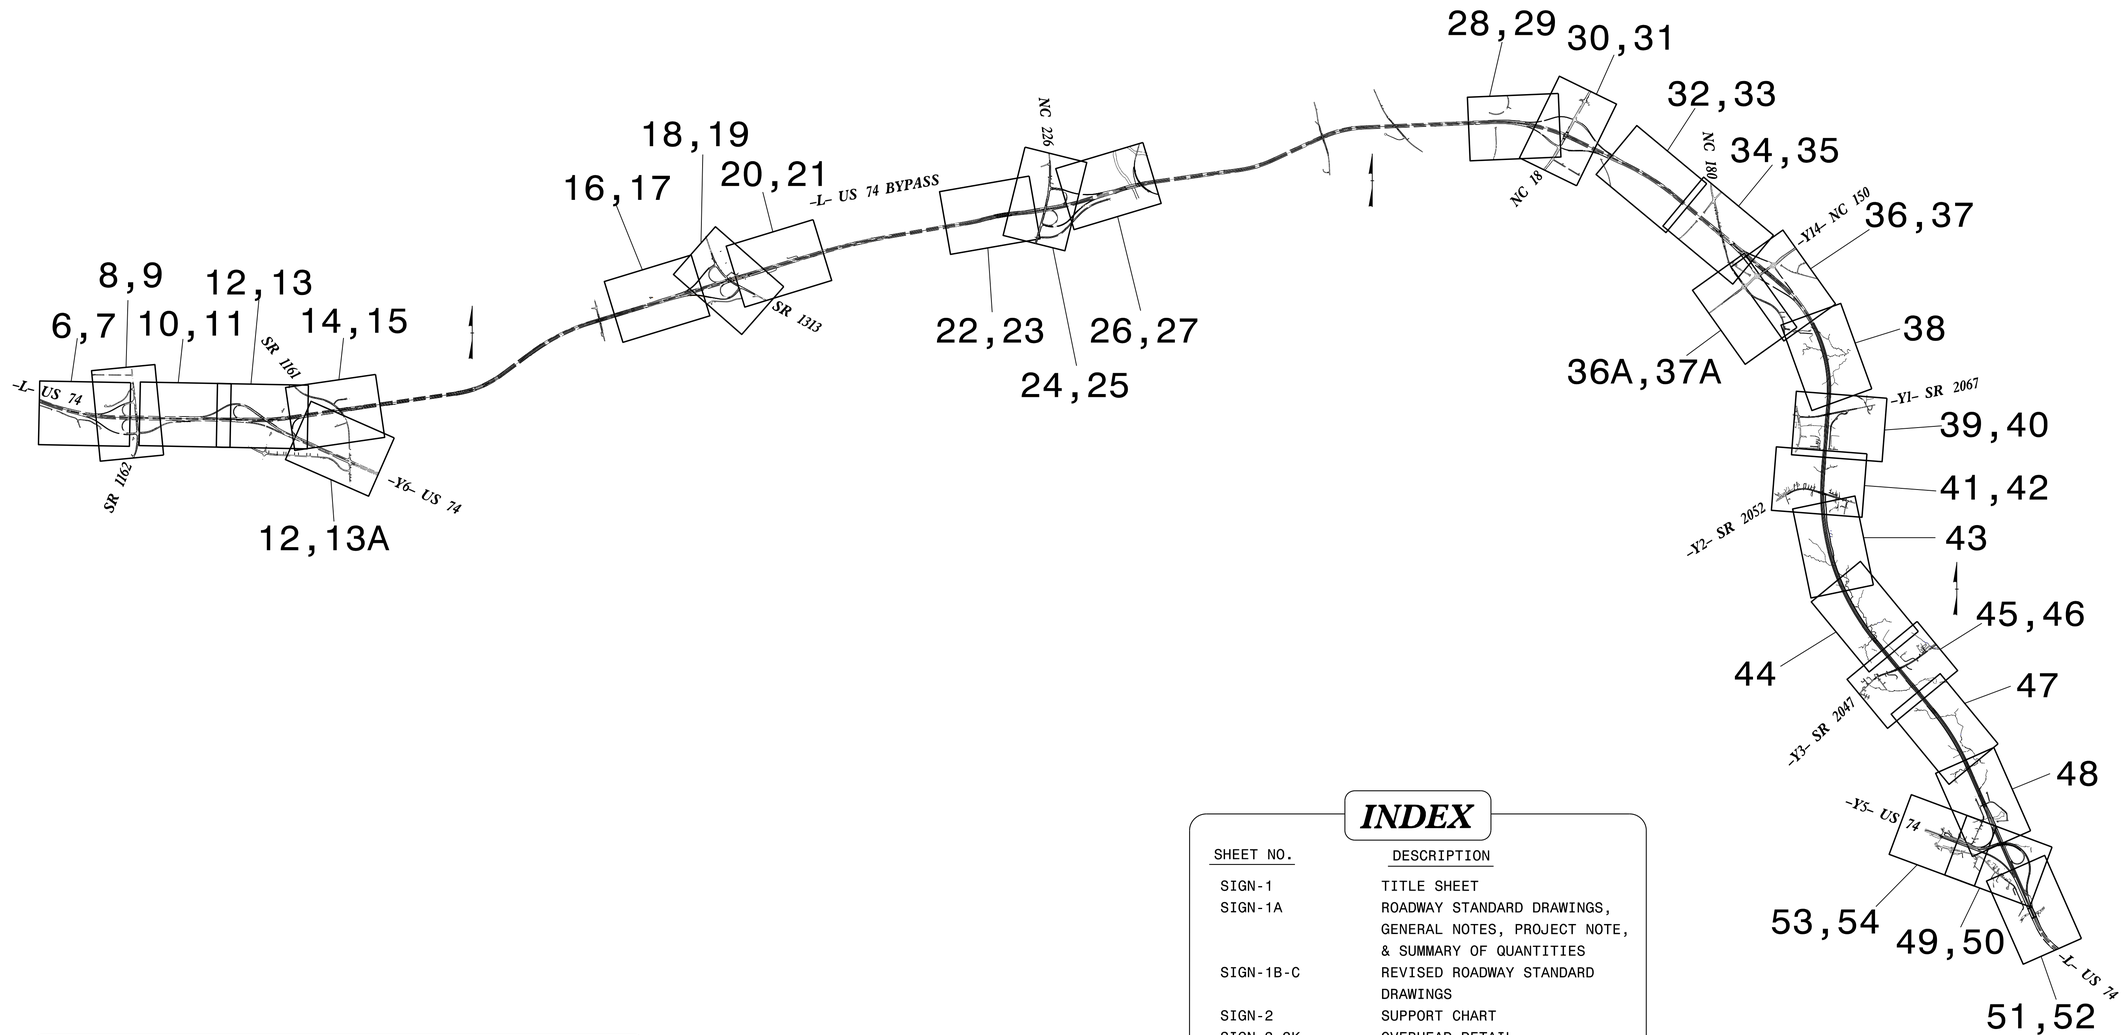

INDEX

SHEET NO.	DESCRIPTION
SIGN-1	TITLE SHEET
SIGN-1A	ROADWAY STANDARD DRAWINGS, GENERAL NOTES, PROJECT NOTE, & SUMMARY OF QUANTITIES
SIGN-1B-C	REVISED ROADWAY STANDARD DRAWINGS
SIGN-2	SUPPORT CHART
SIGN-3-3K	OVERHEAD DETAIL
SIGN-4-4P	SIGN DESIGNS
SIGN-5-5A	TYPE 'E' SIGNS
SIGN-5B	TYPE 'F' SIGNS, & MILEMARKERS
SIGN-5C	OVERLAY DETAIL SHEET
SIGN-6-54	SIGNING PLAN SHEETS

PLAN PREPARED BY:

BETSY L. WATSON, P.E. SENIOR TRANSPORTATION ENGINEER

ROSI R. HENNEIN TRANSPORTATION DESIGNER

Stantec

Stantec Consulting Services Inc.
801 Jones Franklin Road
Suite 300
Raleigh, NC 27606
Tel. (919) 851-6866
Fax. (919) 851-7024
www.stantec.com
License No. F-0672

$$$$$SYSTIME$$$$$
$$$$$