DocuSign Envelope ID: 2CBE69AC-BA62-466A-BFD4-8D07A1A379CD

TIP NO.	SHEET NO.
R-2707D	SIGN-24

APPROVED: Betsy L. Watson (DocuSigned by: 35E67BB34F8743F...)

DATE: 4/27/2023

SEAL

NORTH CAROLINA PROFESSIONAL SEAL 29449 ENGINEER BETSY L. WATSON

DOCUMENT NOT CONSIDERED FINAL UNLESS ALL SIGNATURES COMPLETED

Stantec

PROJECT NOTES

1 SIGN ERECTION, RELOCATE TYPE D
2 SIGN ERECTION, RELOCATE TYPE E
3 DISPOSAL OF SUPPORT, WOOD
4 DISPOSAL OF SIGN SYSTEM, STEEL BEAM
5 DISPOSAL OF SIGN SYSTEM, U-CHANNEL
6 DISPOSAL OF SUPPORT, U-CHANNEL
7 SIGN ERECTION, RELOCATE TYPE B (GROUND MOUNTED)
8 SIGN ERECTION, REPOSITION OVERHEAD
9 DISPOSAL OF SIGN, A OR B (OVERHEAD)
10 DISPOSAL OF SIGN, A & B (GROUND MOUNTED)

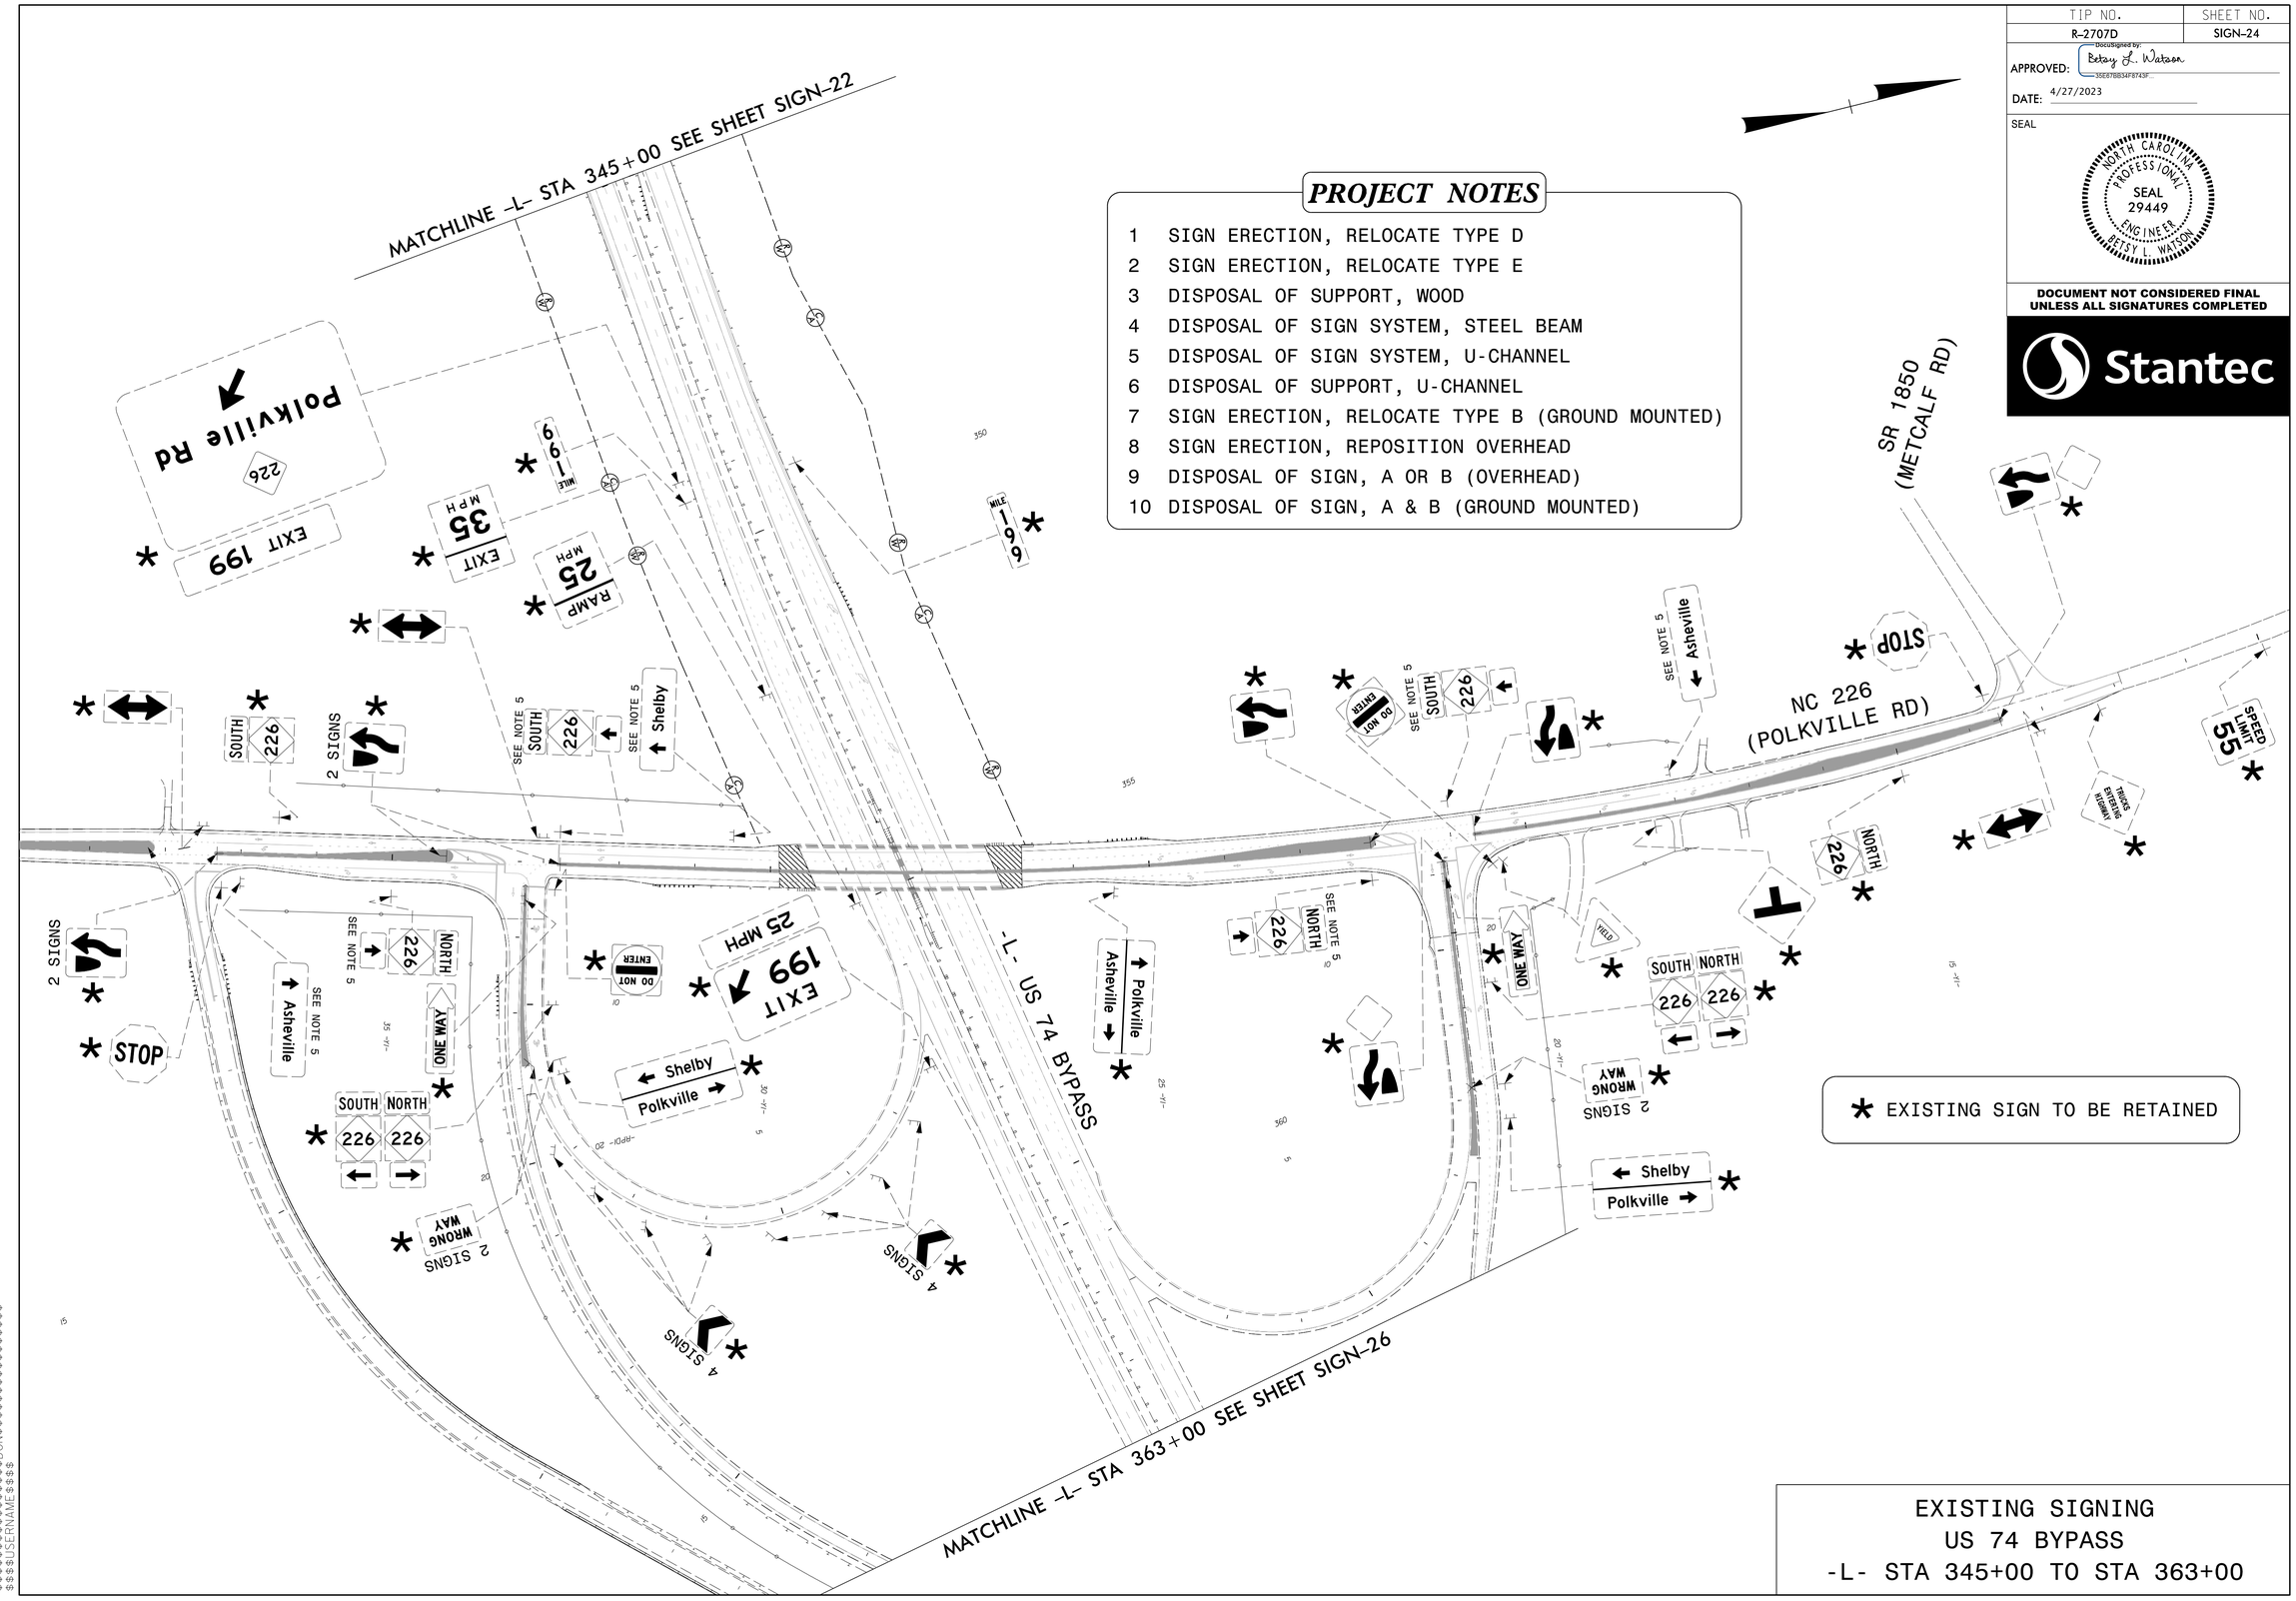

EXISTING SIGNING
US 74 BYPASS
-L- STA 345+00 TO STA 363+00

$$$$$$SYSTIME$$$$$
$$$$$$$$$$$$$$$$DGN$$$$$$$$$$$$$$$$$$$$$$
$$$$$$USERNAME$$$$