6/23/16

0 5 10	PROJ. REFERENCE NO.	SHEET NO.
	R-2707D	X-47

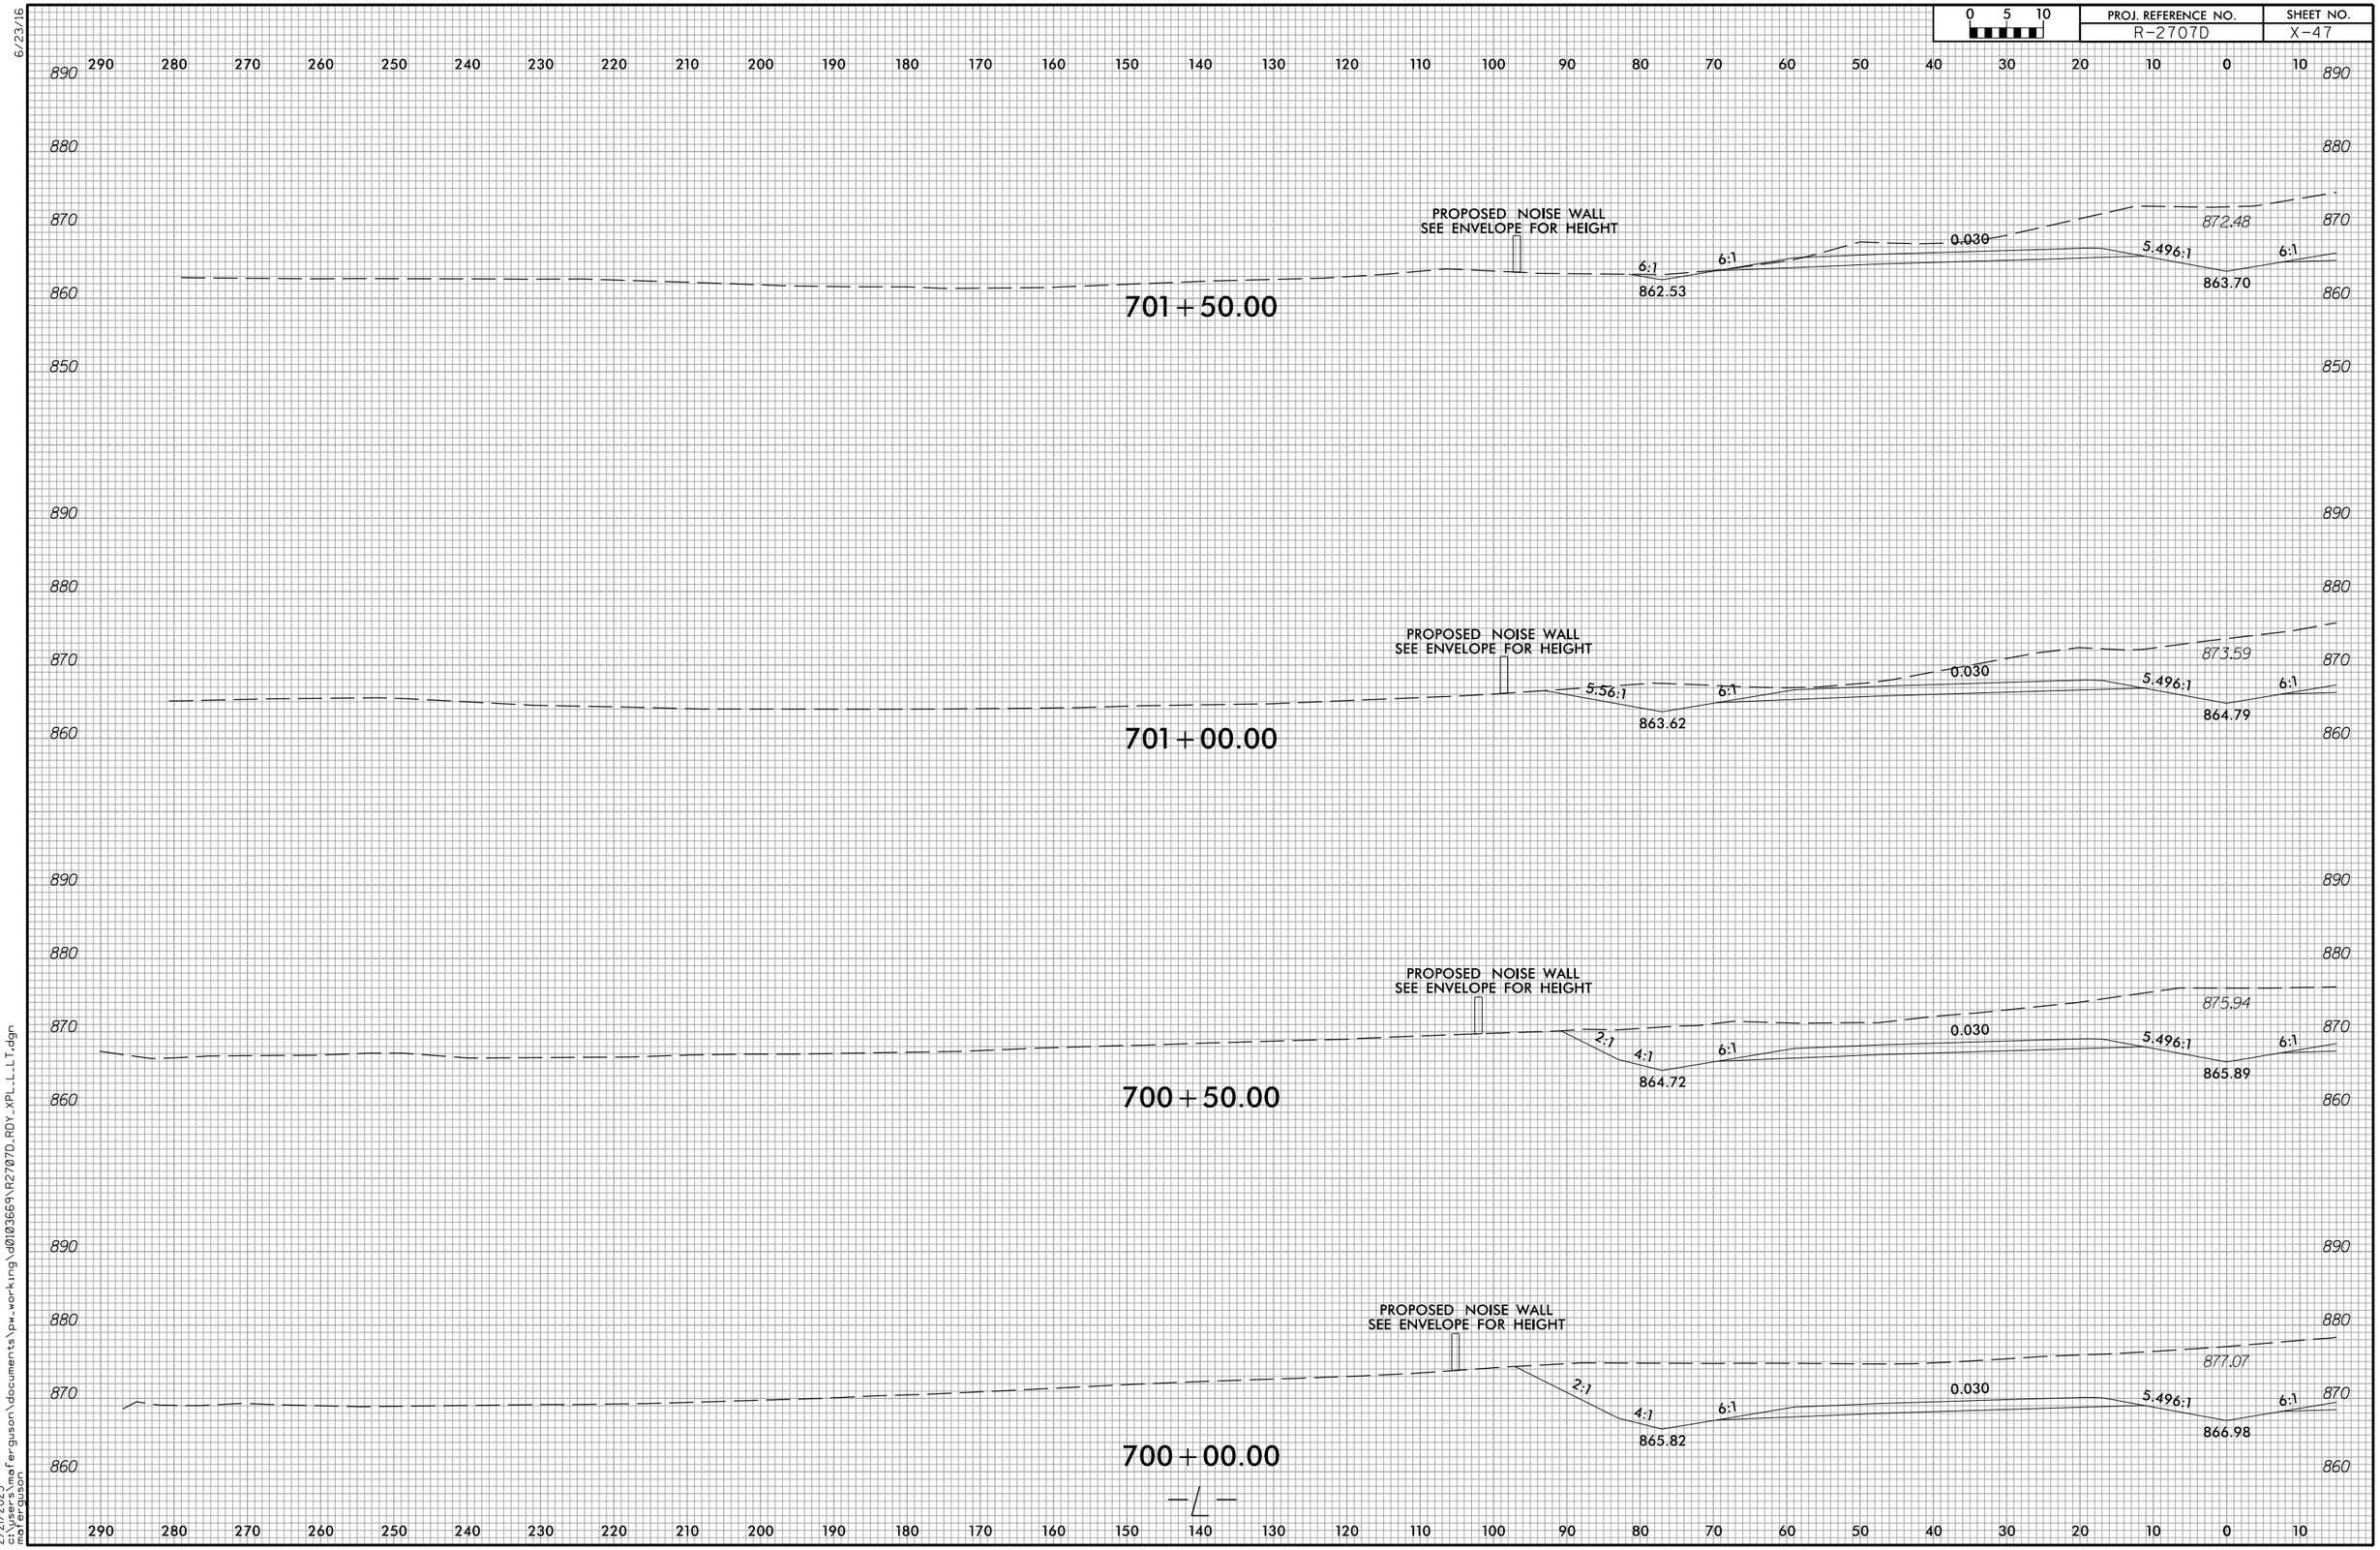

2/21/2023
c:\users\mefergus\documents\pw_working\d0103669\R2707D_RDY_XPL_L_LT.dgn
mefergus