DocuSign Envelope ID: DE120762-44B4-4D1F-A9A4-C5344EE38051

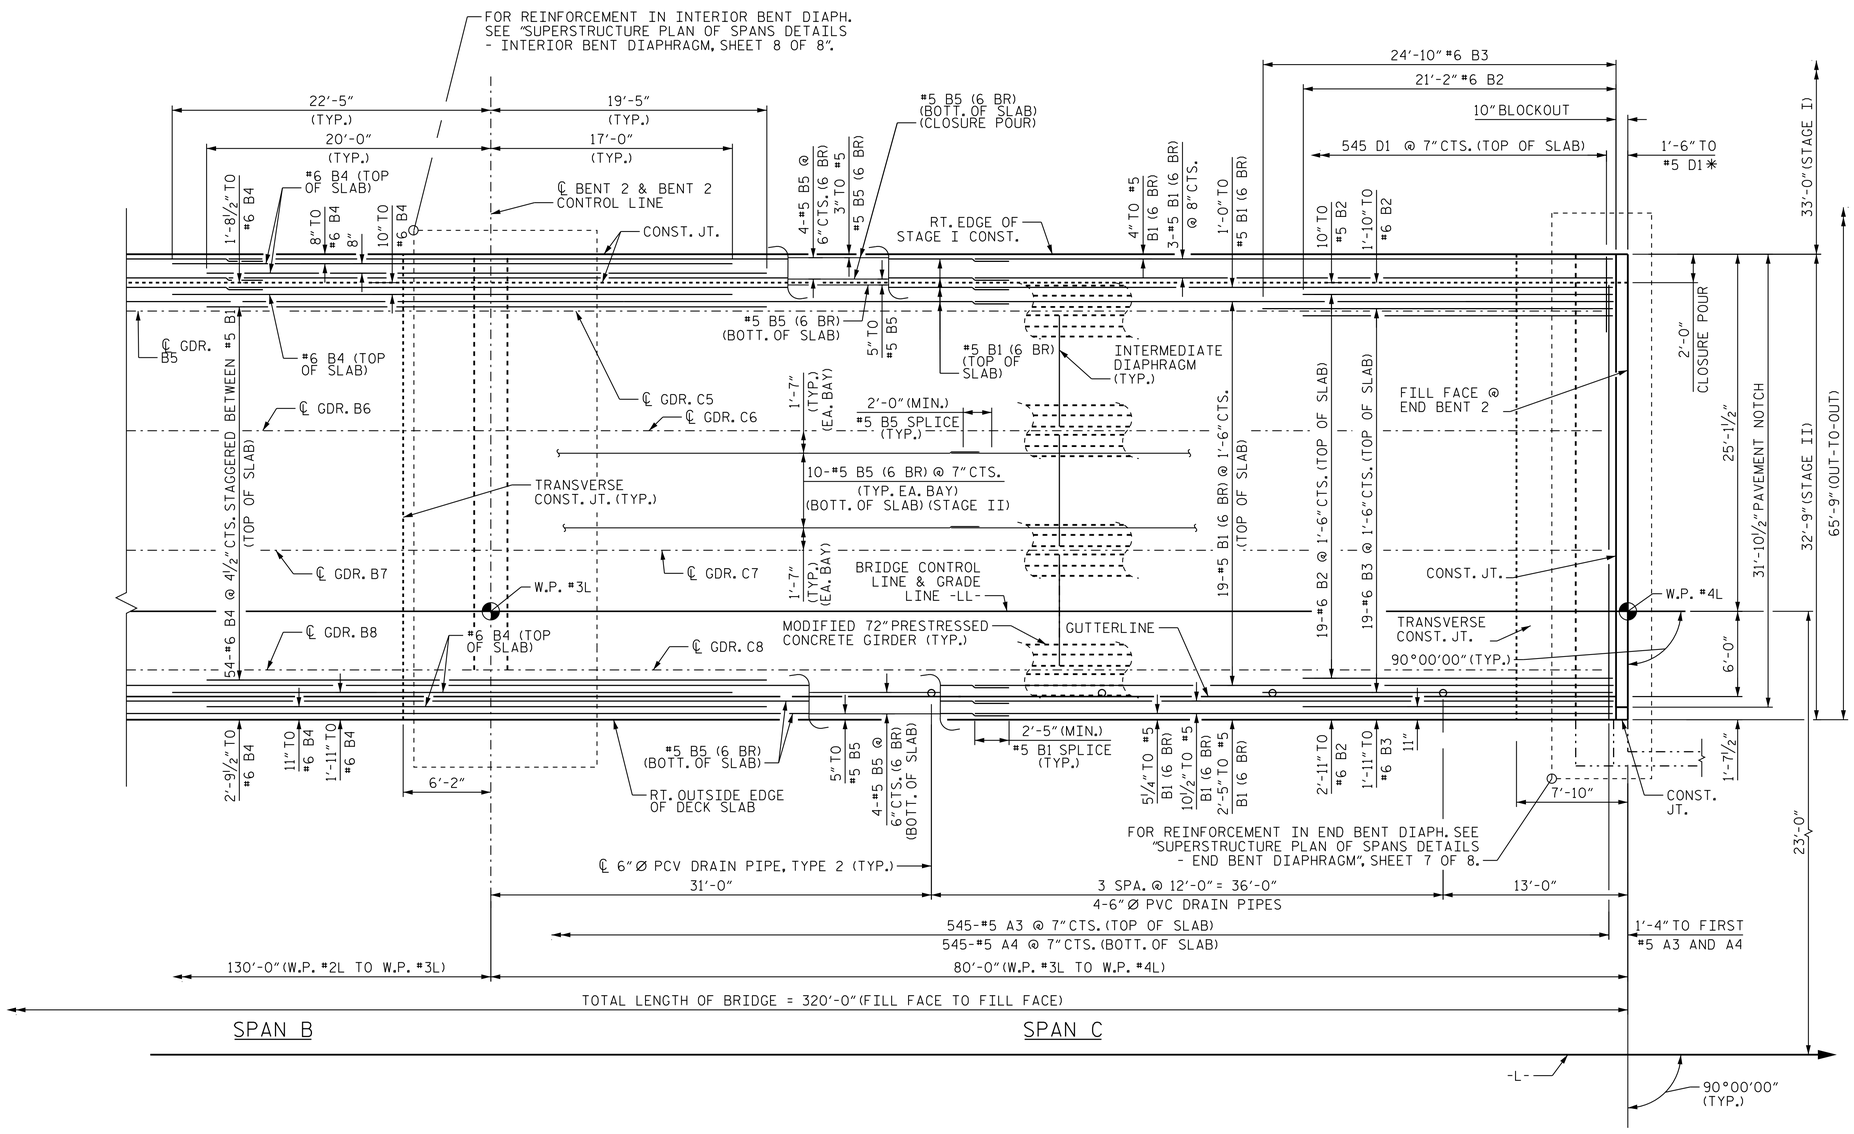

PLAN OF SPANS (STAGE II CONSTRUCTION)
(SPAN C & PARTIAL SPAN B)

NOTE: (6 BR) DENOTES 6 BAR RUN

✳ D3 DOWELS SHALL BE PLACED IN THE SAME HORIZONTAL PLACE AS THE TOP (A3) SLAB REINFORCING STEEL.

FOR BARRIER RAIL DETAILS AND REINFORCING STEEL, SEE "CONCRETE BARRIER RAIL" SHEET.

FOR TRANSVERSE CONSTRUCTION JOINT DETAIL, SEE "TYPICAL SECTION DETAILS", SHEET 5 OF 5.

FOR POUR SEQUENCE, SEE SHEET "BILL OF MATERIALS"

FOR INTERMEDIATE STEEL DIAPHRAGM DETAILS, SEE "INTERMEDIATE STEEL DIAPHRAGMS FOR MODIFIED 72" PRESTRESSED CONCRETE GIRDER" SHEET.

FOR TYPE 2 DRAIN PIPE DETAILS, SEE "PLAN OF SPANS", SHEET 4 OF 8.

PROJECT NO. R-2707D

CLEVELAND COUNTY

STATION: 849+00.00 -L-

SHEET 6 OF 8

STATE OF NORTH CAROLINA
DEPARTMENT OF TRANSPORTATION
RALEIGH

SUPERSTRUCTURE
PLAN OF SPANS
(SPAN C)
(STAGE II)

(LEFT LANE)

NORTH CAROLINA PROFESSIONAL SEAL 054498 ENGINEER SETH S. POOLE

5/9/2023

DOCUMENT NOT CONSIDERED FINAL UNLESS ALL SIGNATURES COMPLETED

REVISIONS						SHEET NO.
NO.	BY:	DATE:	NO.	BY:	DATE:	S5-18
1			3			TOTAL SHEETS
2			4			56

Stantec
Stantec Consulting Services Inc.
801 Jones Franklin Road
Suite 300
Raleigh, NC 27606
Tel. (919) 851-6866
Fax. (919) 851-7024
www.stantec.com
License No. F-0672

DRAWN BY : J. B. GEILE DATE :
CHECKED BY : S. S. POOLE DATE :

DESIGN ENGINEER OF RECORD: S.S. POOLE DATE : 05/09/23

c:\pw_working\dms55461\R2707D_SMU_S06_22002.dgn 5/9/2023 2:08:33 PM JHagenbush