DocuSign Envelope ID: AF35AE94-8CF6-4059-8CA9-D14342CA853A

NOTES:

FOR SECTION C-C AND VIEW D-D, SEE "BENT 1 DETAILS", SHEET 4 OF 4.

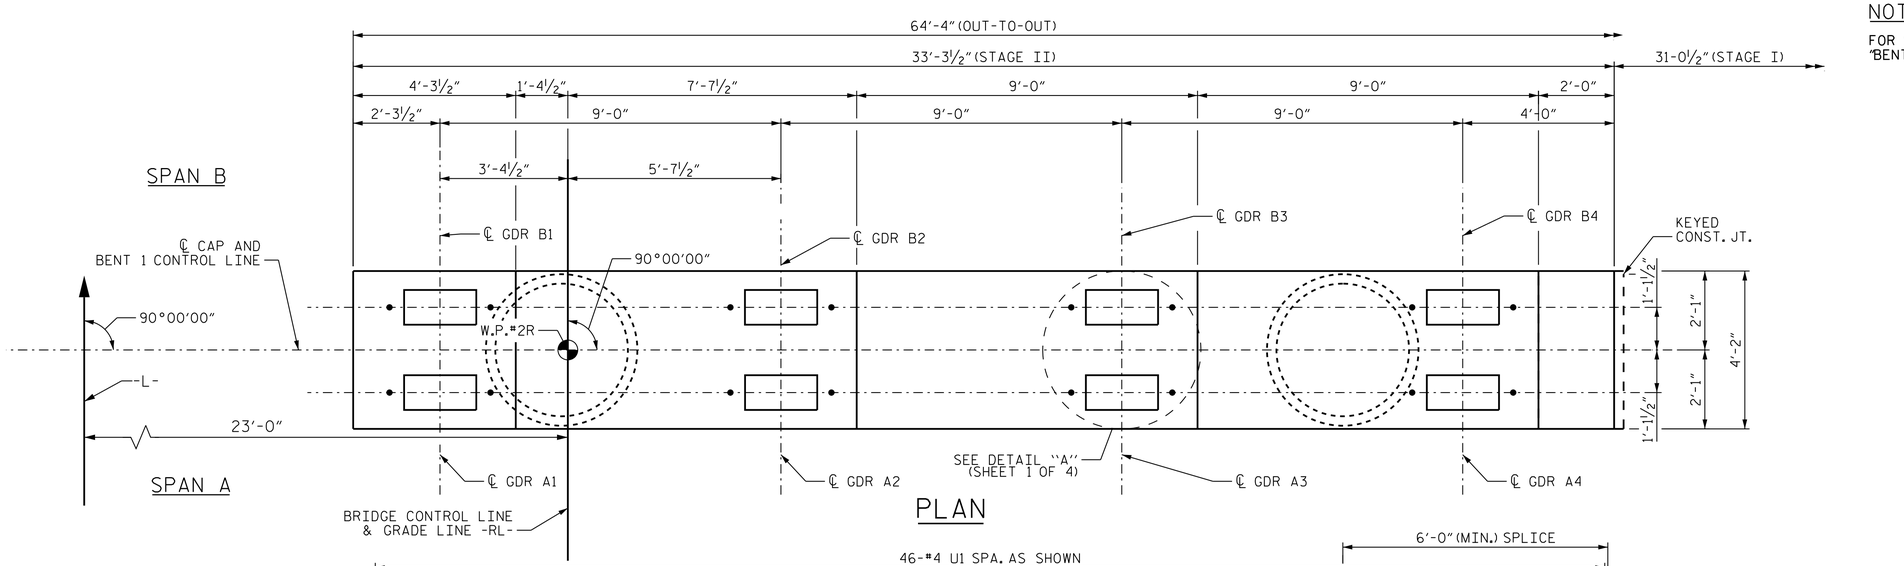

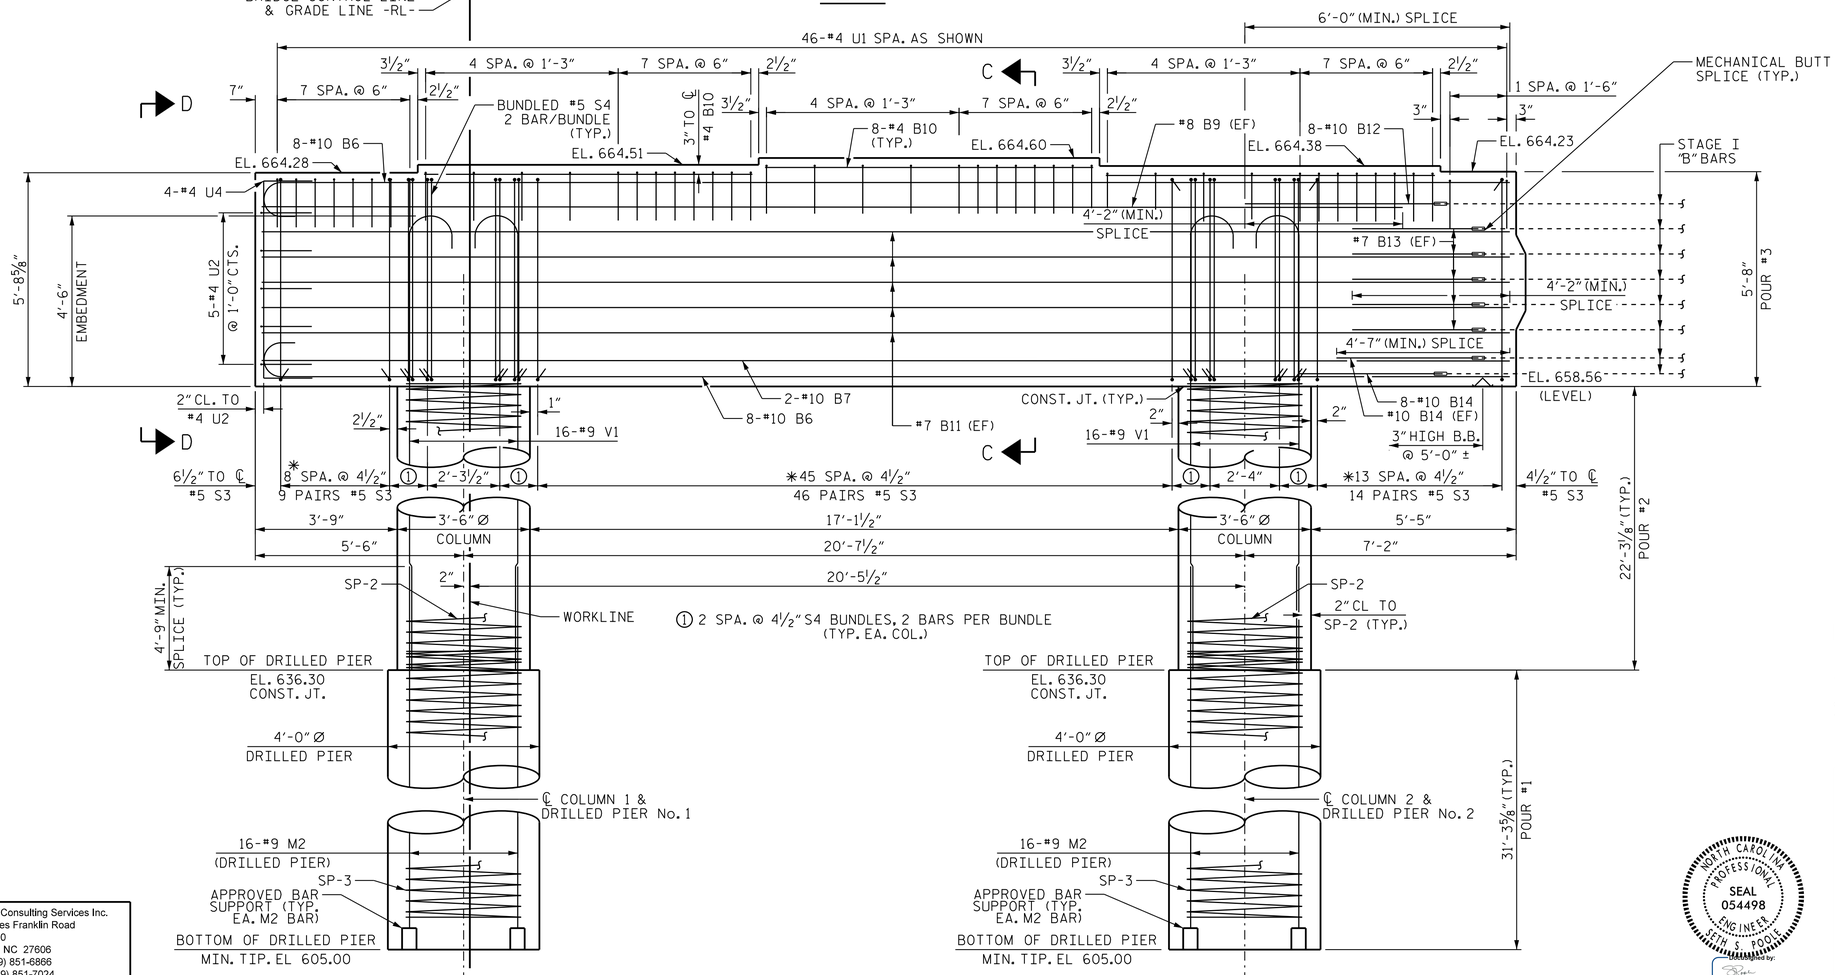

PROJECT NO. R-2707D

CLEVELAND COUNTY

STATION: 849+00.00 -L-

SHEET 2 OF 4

STATE OF NORTH CAROLINA
DEPARTMENT OF TRANSPORTATION
RALEIGH

SUBSTRUCTURE

BENT 1 (STAGE II)

(RIGHT LANE)

REVISIONS						SHEET NO.
NO.	BY:	DATE:	NO.	BY:	DATE:	S6-41
1			3			TOTAL SHEETS
2			4			56

Stantec Consulting Services Inc.
801 Jones Franklin Road
Suite 300
Raleigh, NC 27606
Tel. (919) 851-6866
Fax. (919) 851-7024
www.stantec.com
License No. F-0672

DRAWN BY : J. B. GEILE DATE : 01/24/23
CHECKED BY : S.S. POOLE DATE : 01/25/23
DESIGN ENGINEER OF RECORD: S.S. POOLE DATE : 05/10/23

NORTH CAROLINA PROFESSIONAL SEAL 054498 ENGINEER SETH S. POOLE
Signed by: 5/10/2023

DOCUMENT NOT CONSIDERED FINAL UNLESS ALL SIGNATURES COMPLETED

c:\pw_working\dms55490\R2707D_SMU_BI02_22001.dgn 5/10/2023 JHagenbush